


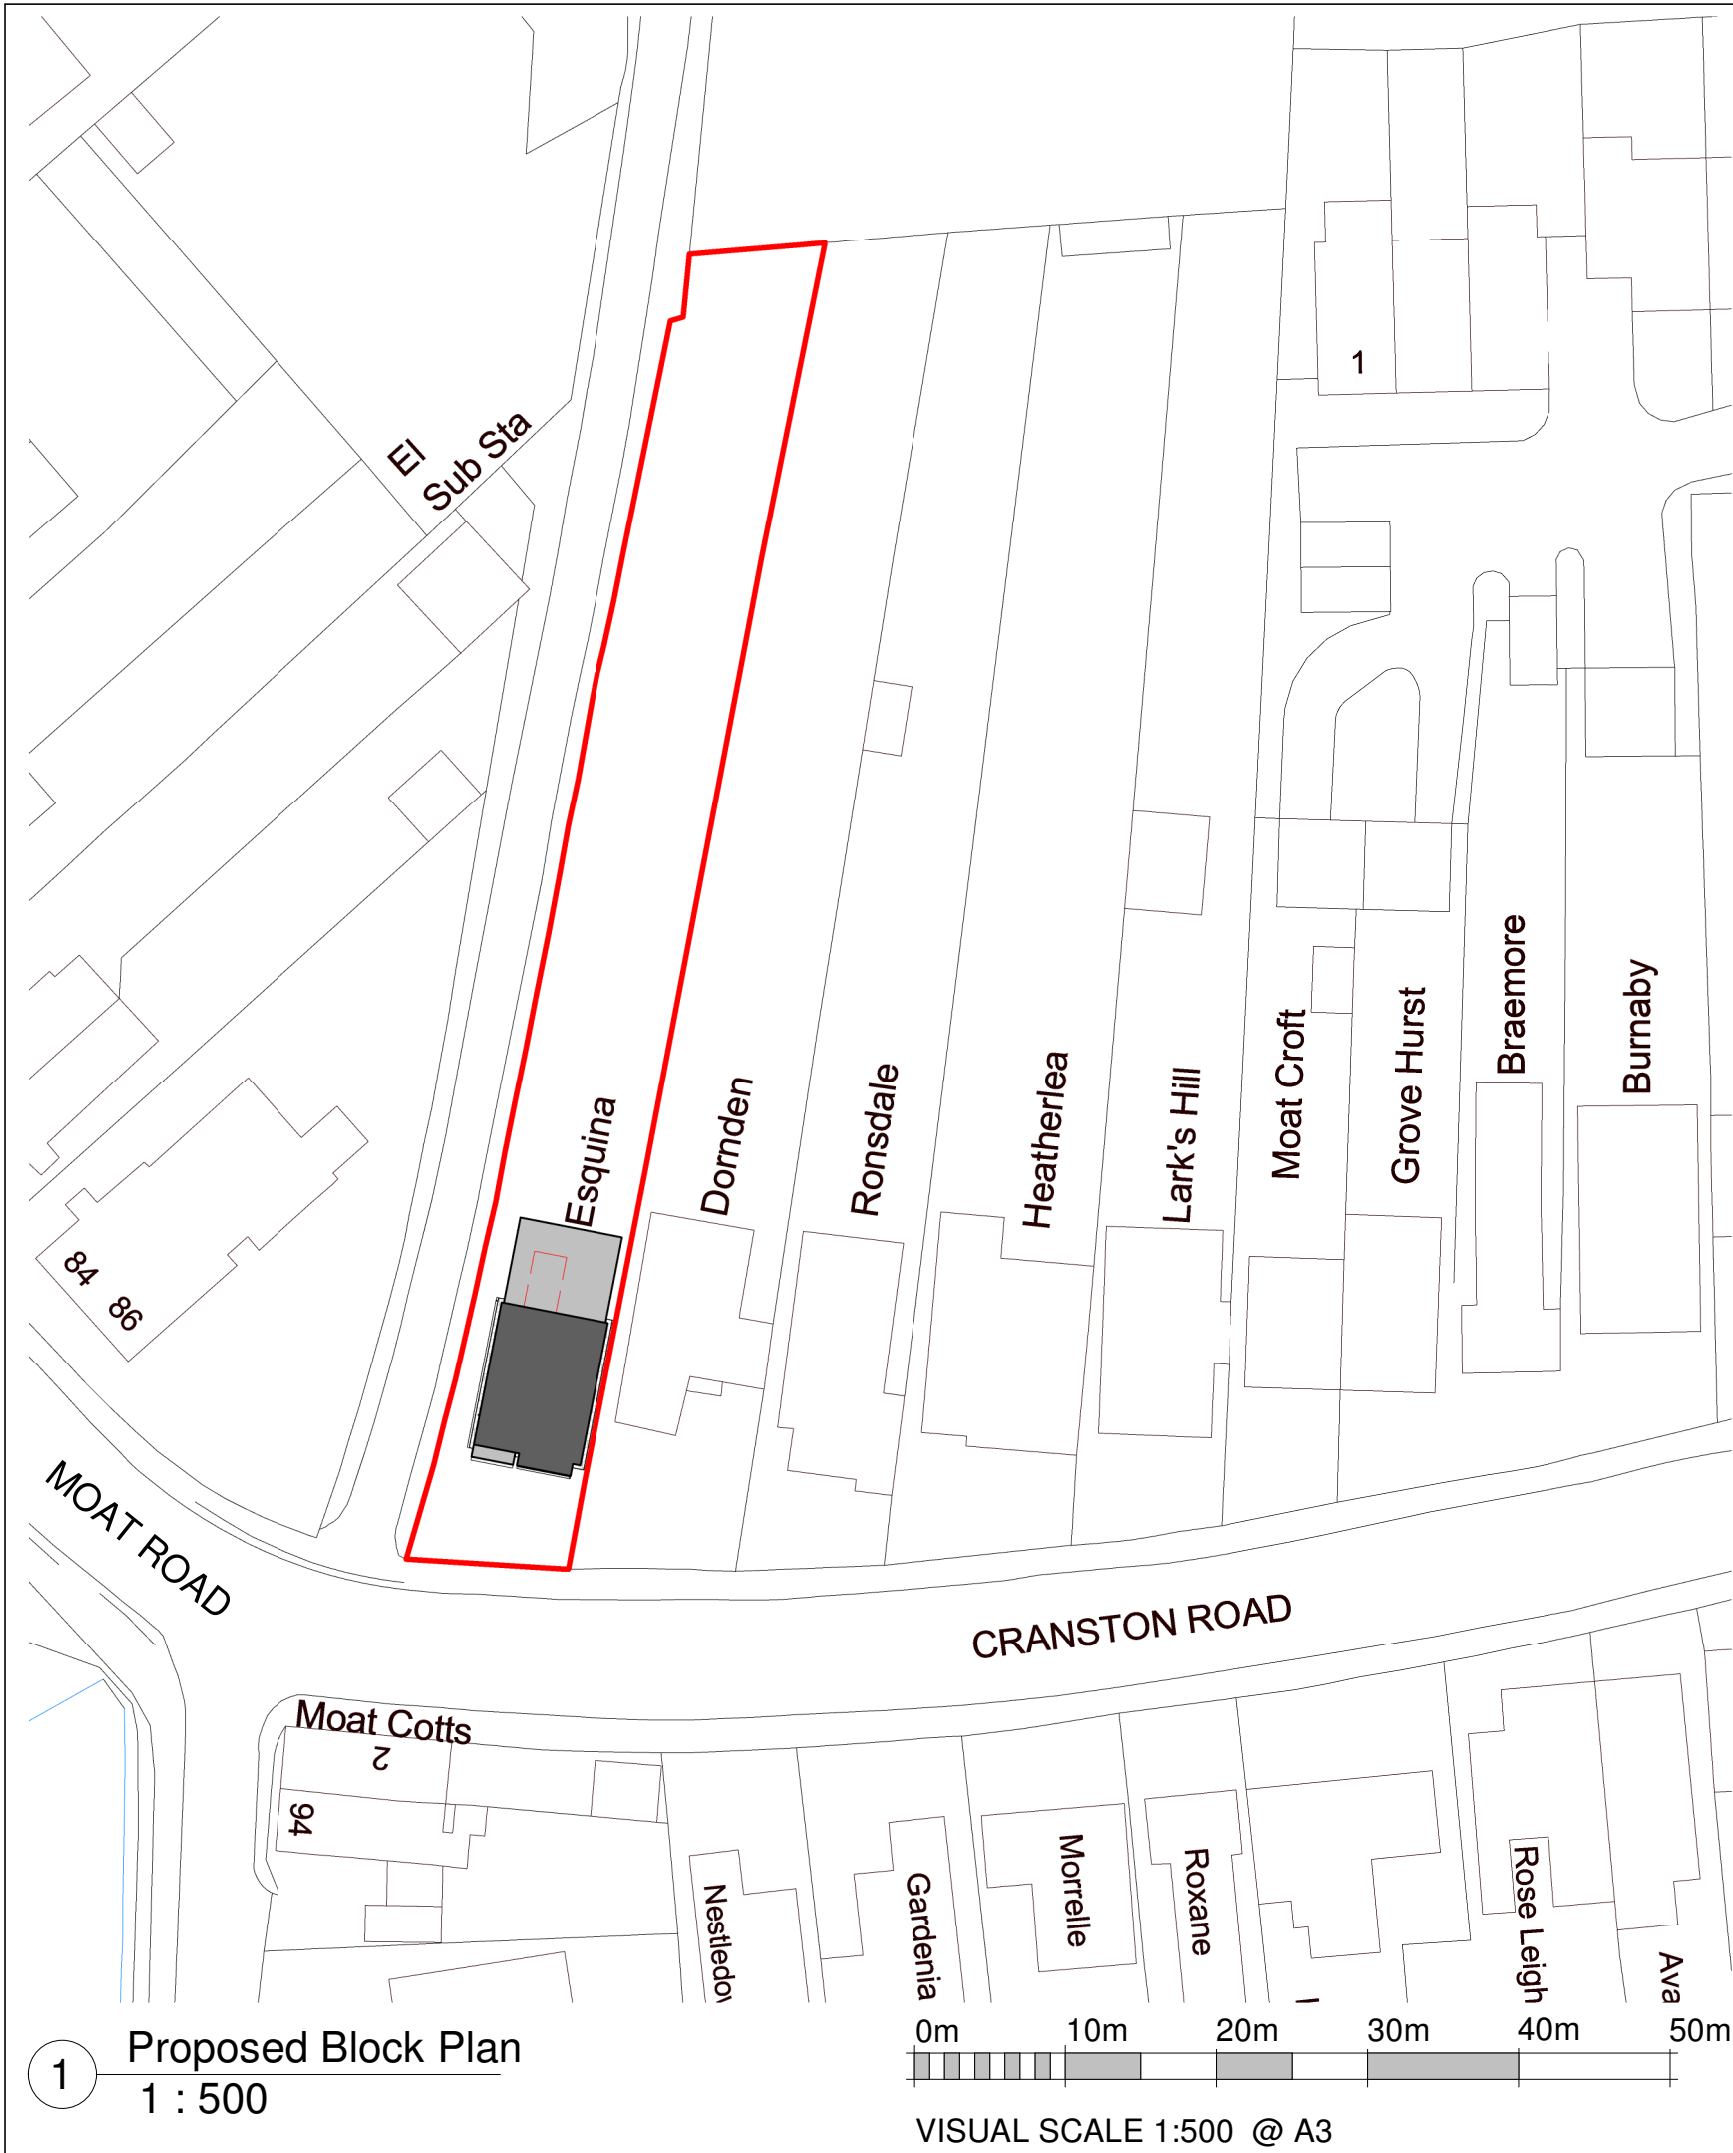

Ordnance Survey, (c) Crown Copyright 2025. All rights reserved. Licence number 100022432

Drawing Key:

- Site Application Boundary Line
- Existing Total Building Footprint: 80m²
- Proposed Total Building Footprint: 113m²

Drawing: Proposed Site Location and Block Plans		
Address: Esquina, Cranston Road, East Grinstead, RH19 3HL		
Drawn: MO	Checked: MO	
Scale: As indicated	Date: 08/11/25	
Project Ref. 2511	Drg No. 0101	Suitability. S3
Size: A3	Drg Ref. 2511-MO-XX-ZZ-DR-A-0101_S3-P1	Rev. P1