



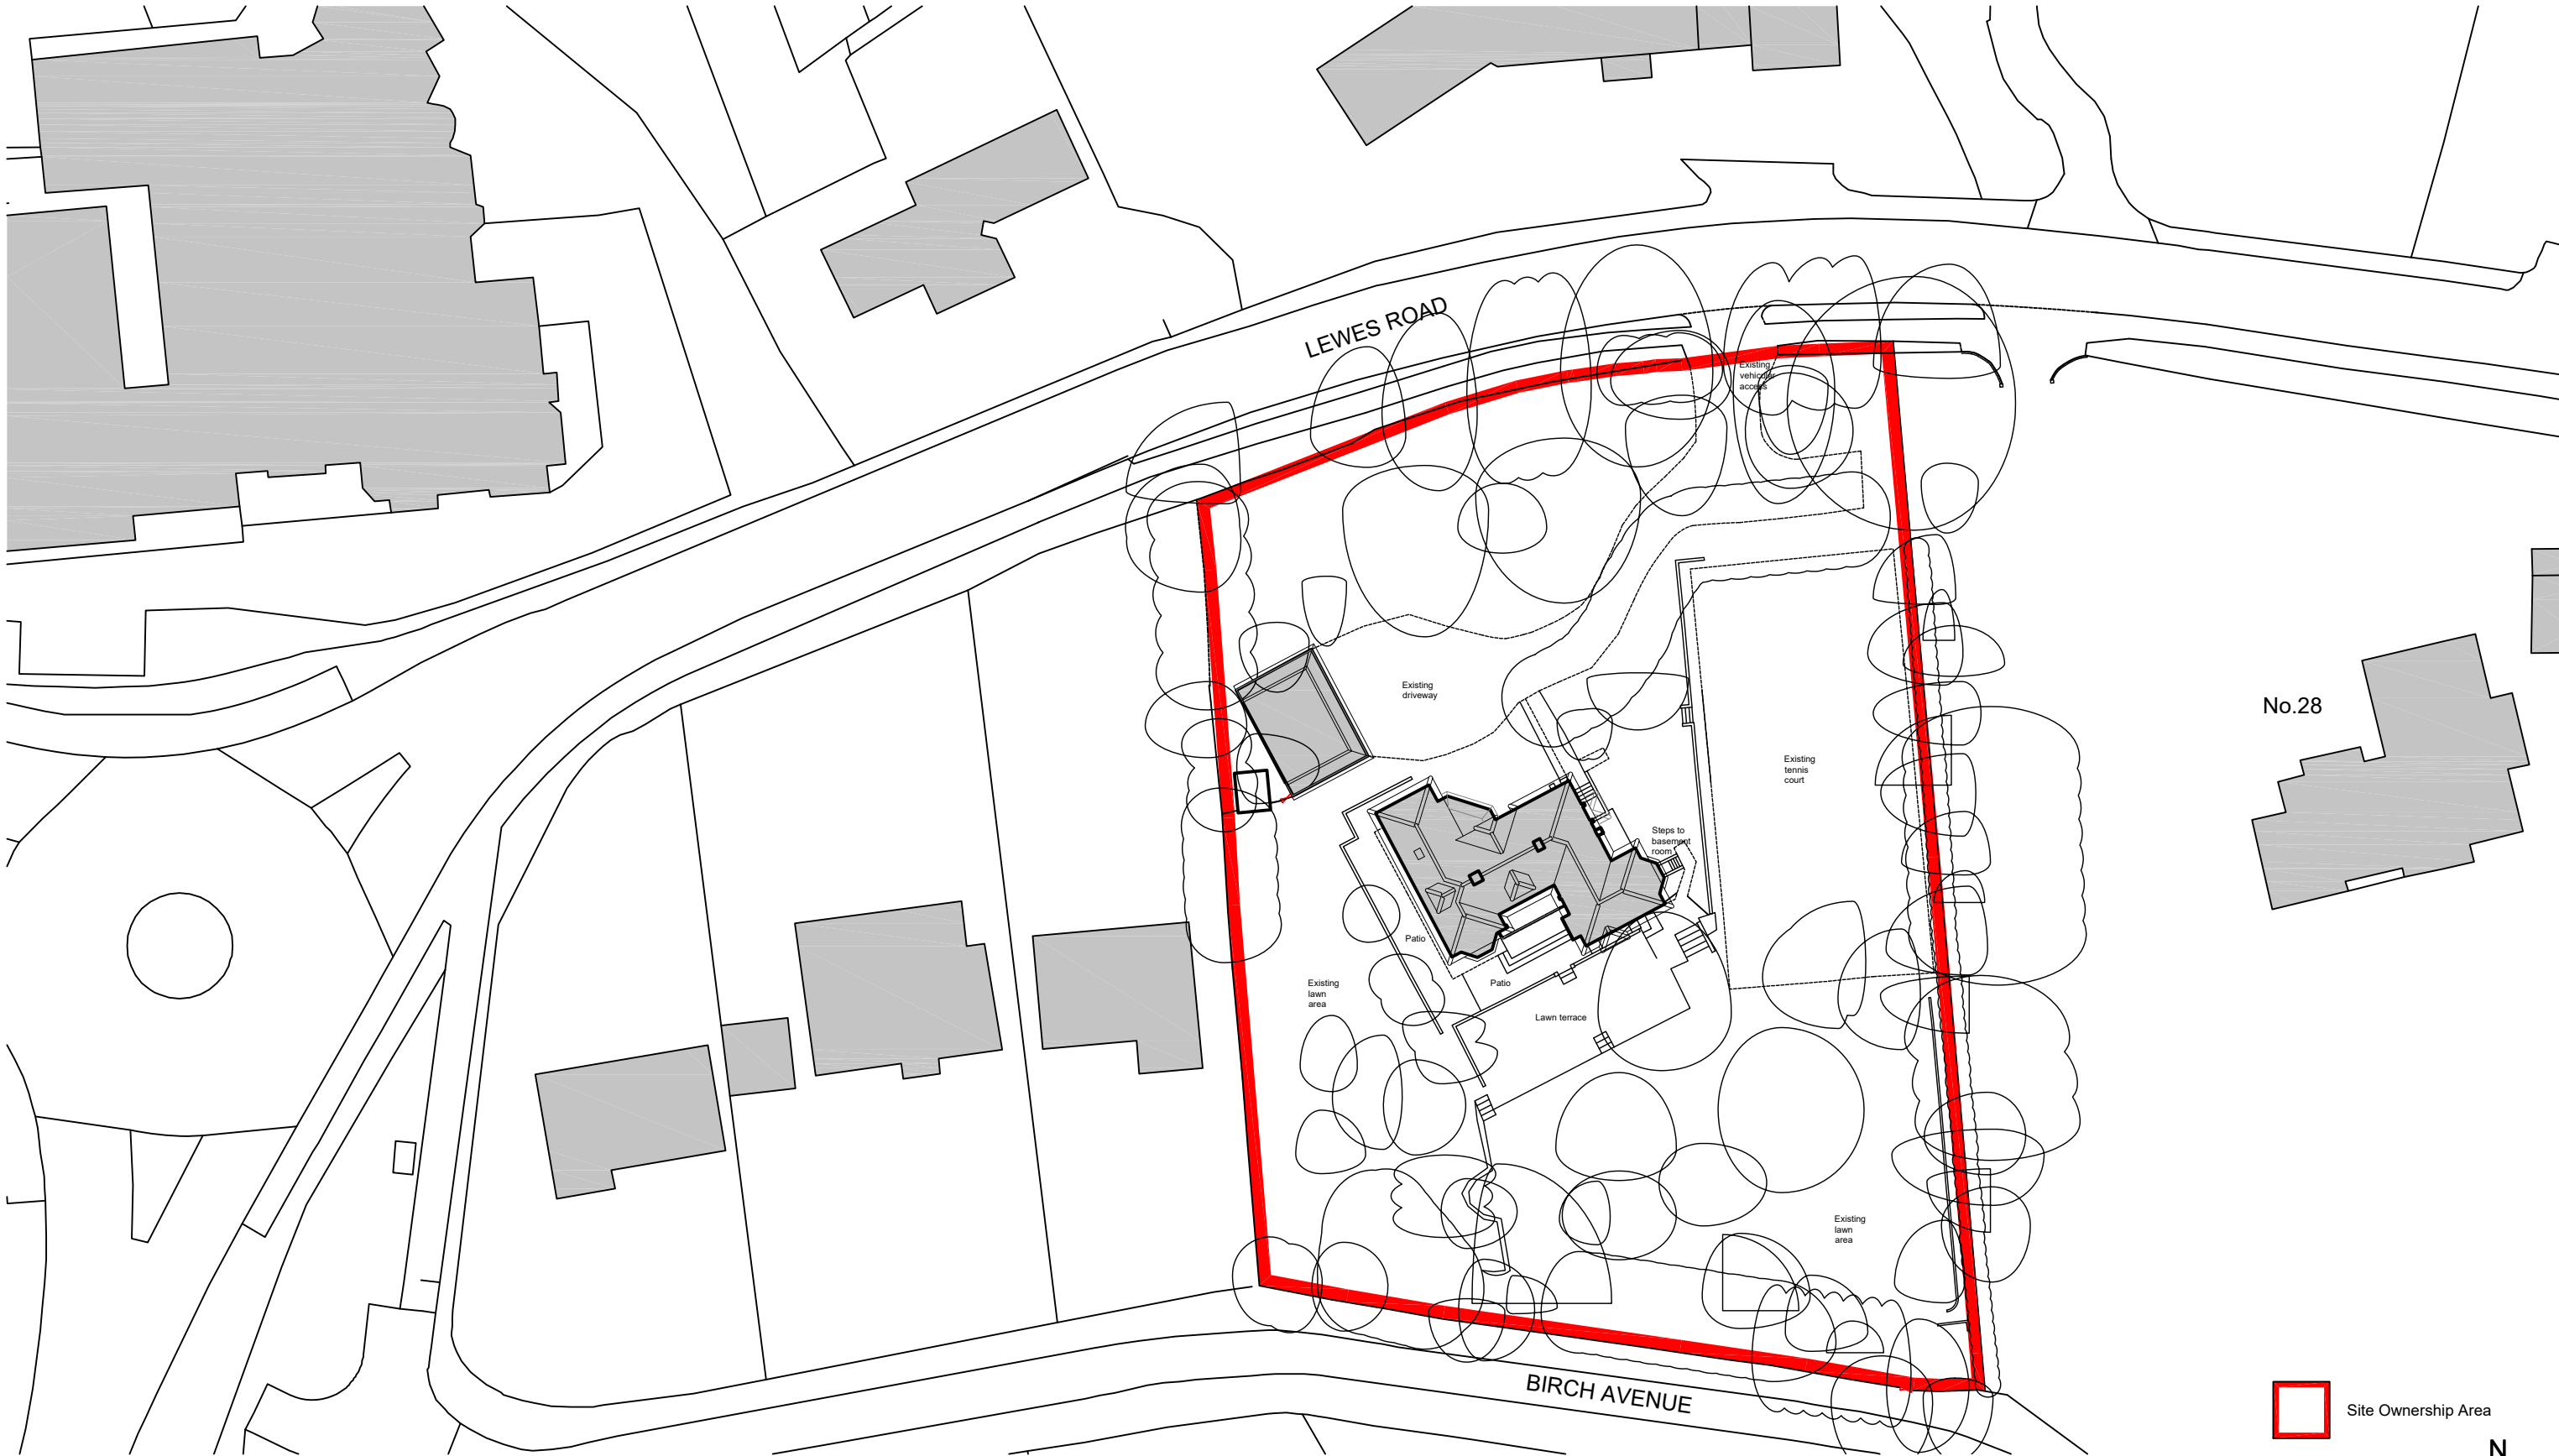

1. Existing Block Plan

Planning Application

Issue	Date	Comments
-------	------	----------

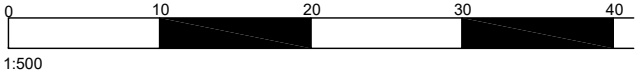

Hurstmead,
22 Lewes Road, Haywards Heath

Existing Block Plan

Drawing Ref: HLR_FA_01

Date: June 2026
Scale: 1:500@ A3

Revision: