




Planning Application

Issue	Date	Comments
-------	------	----------

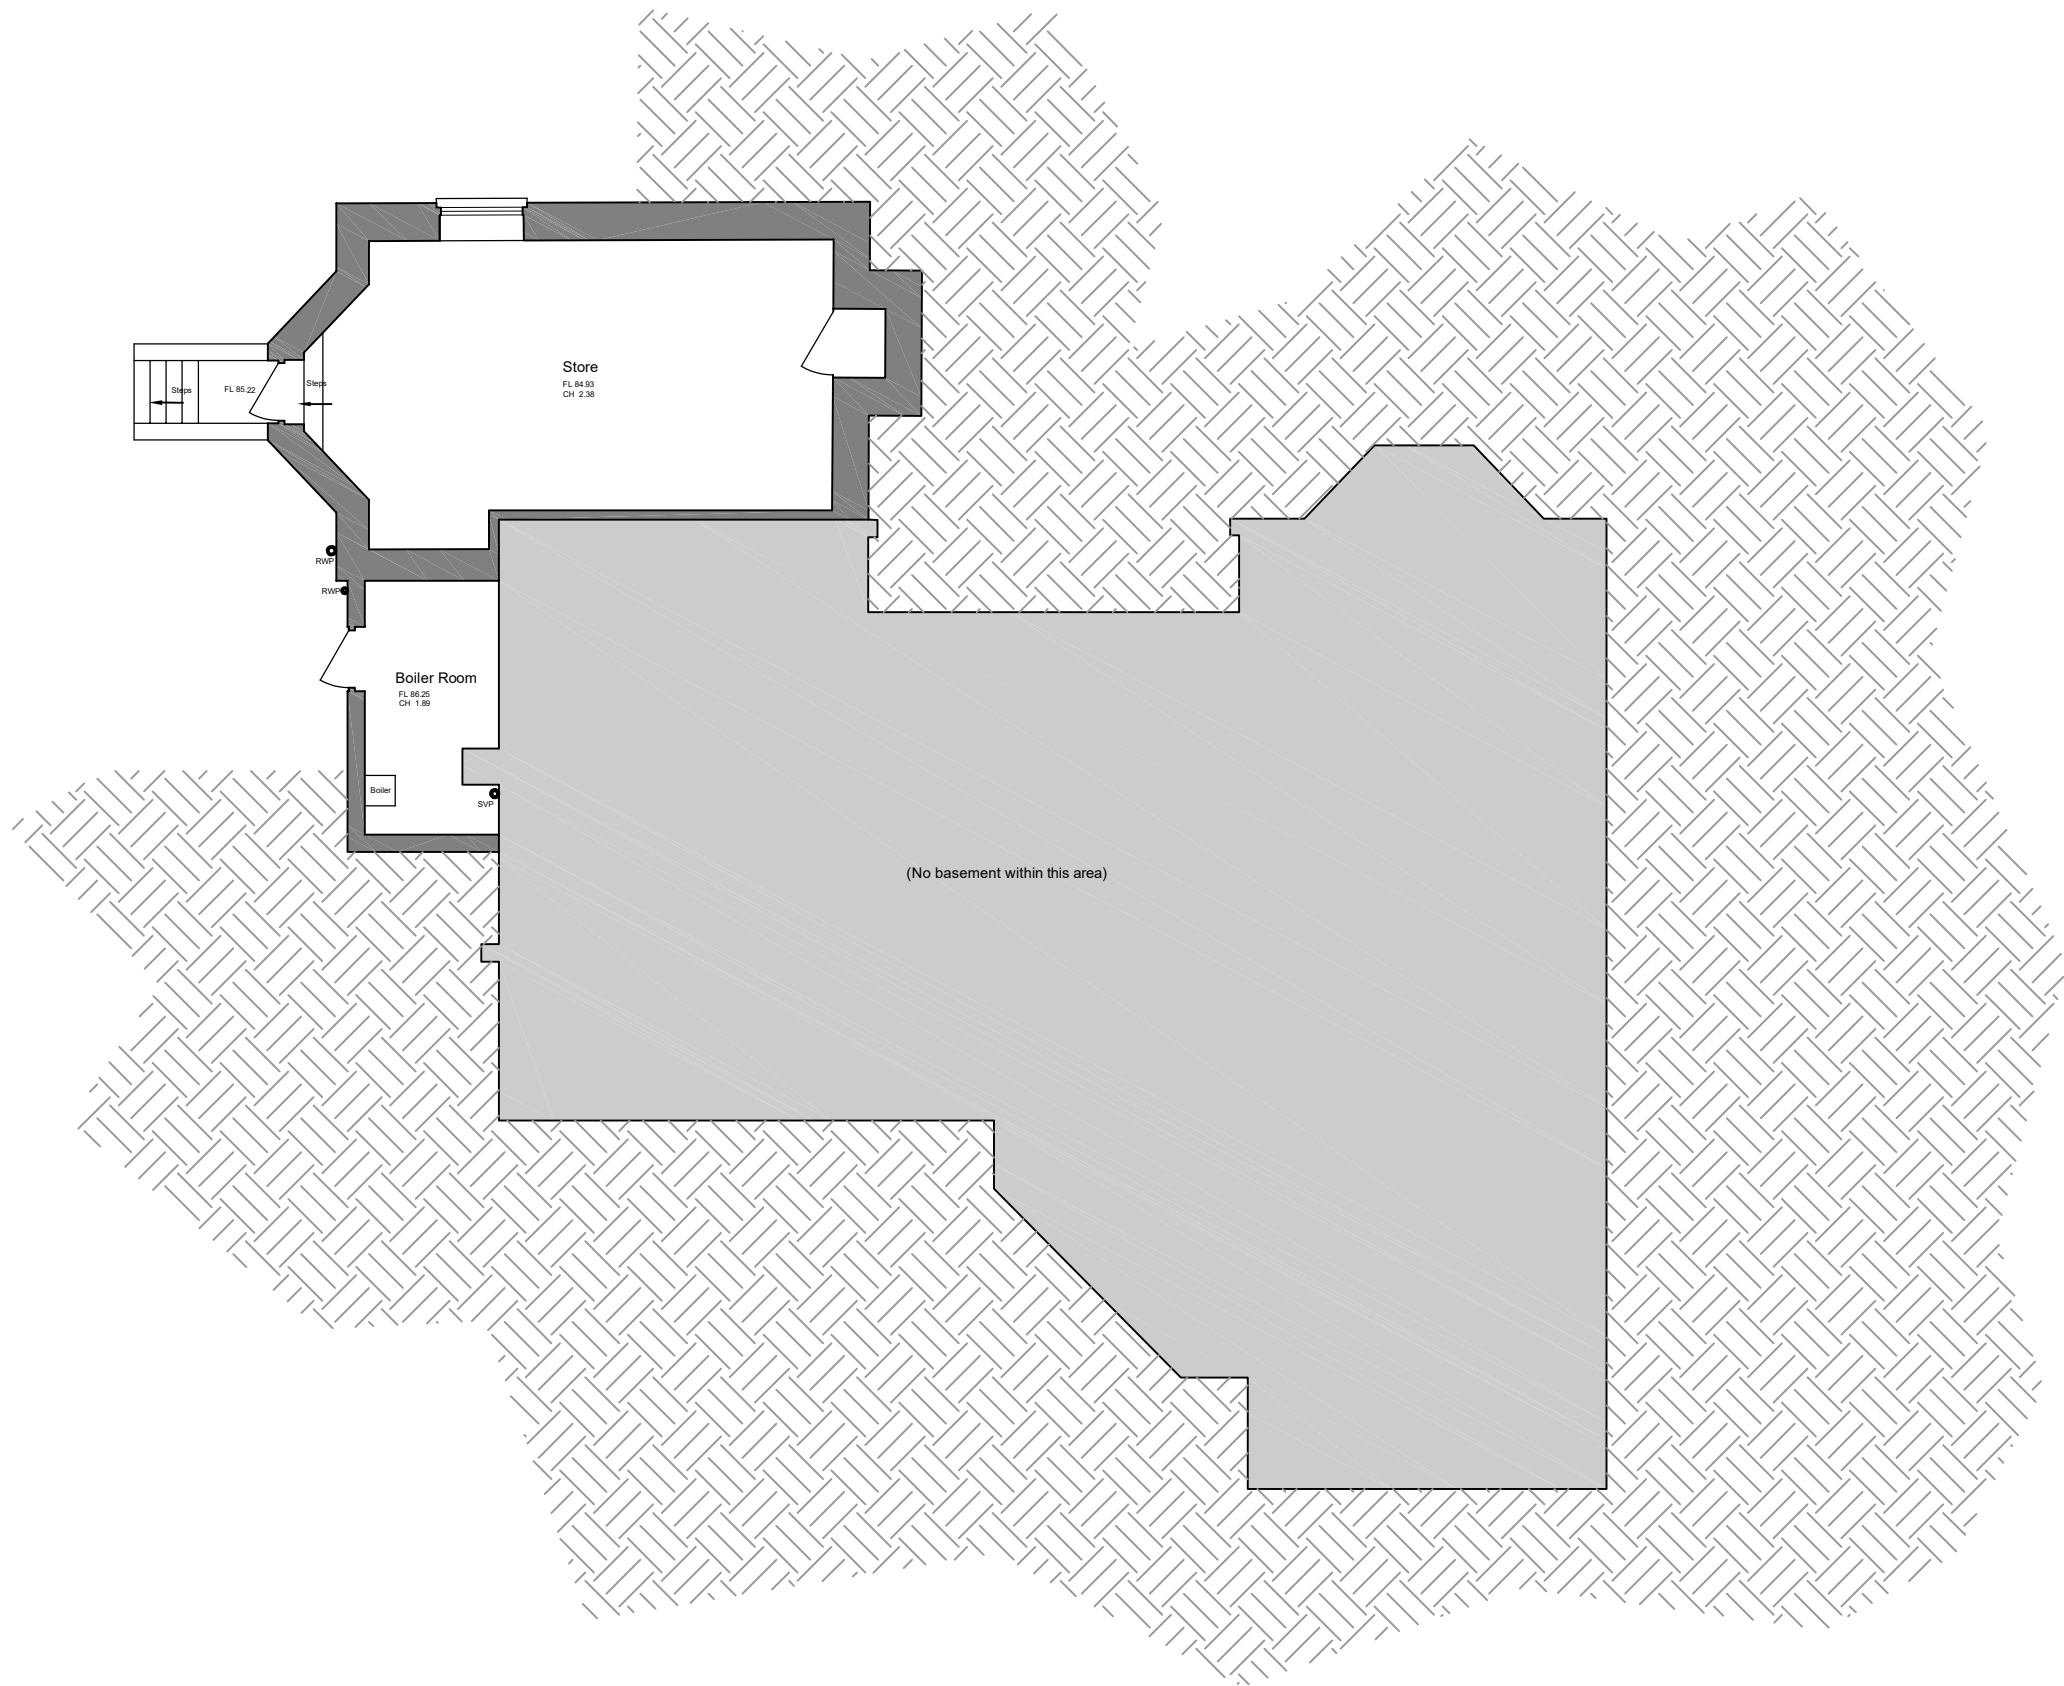

Hurstmead,
22 Lewes Road, Haywards Heath

Existing Basement Floor Plan

Drawing Ref: HLR_FA_100

Date:	June 2026
Scale:	1:100@ A3

Revision: