
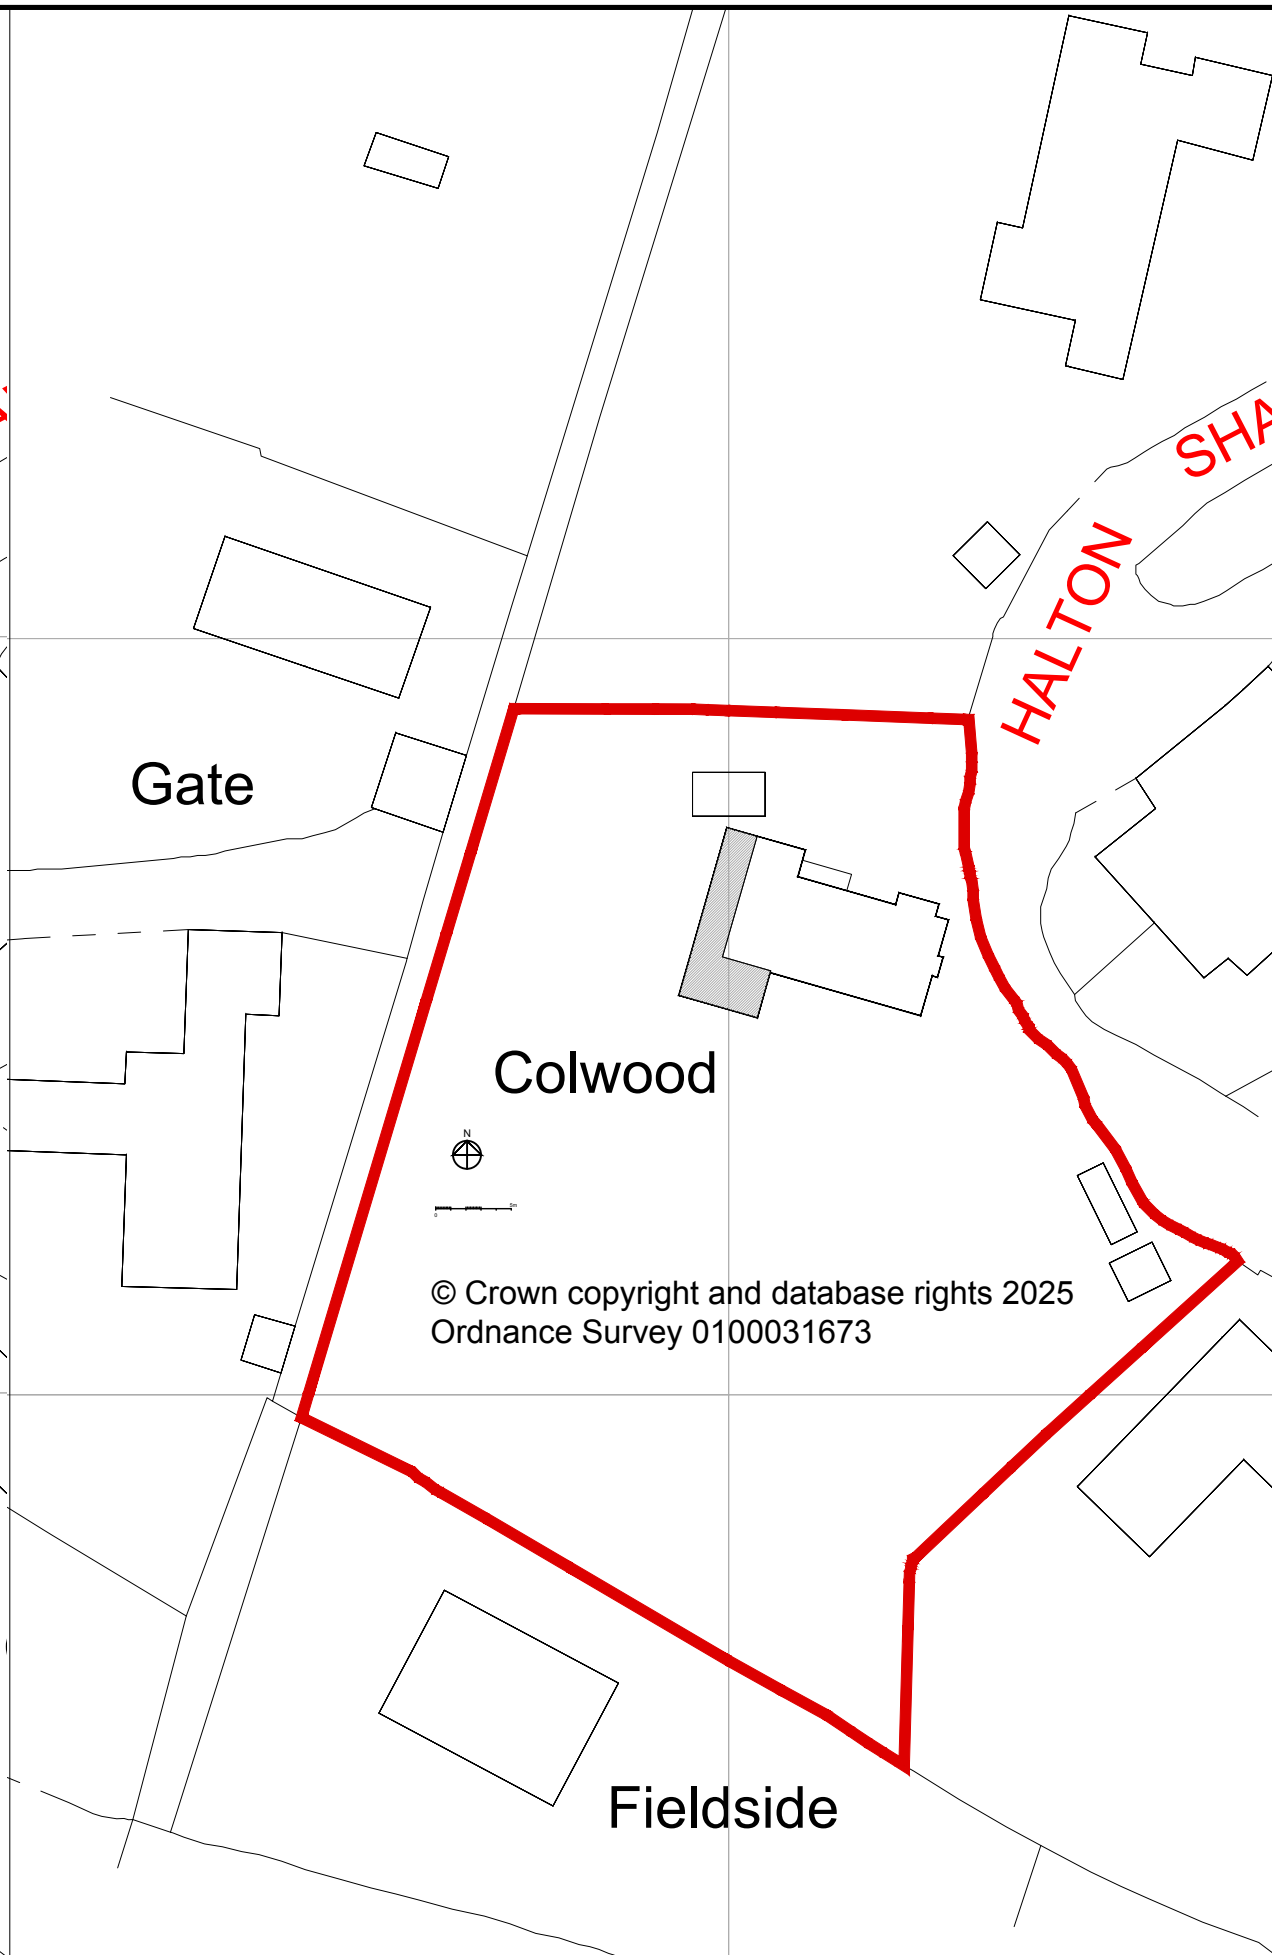


Maps are configured within the 50 x 50m grid system, for scaling purposes, this provides an alternative to the small scale bar shown above the copyright disclaimer.

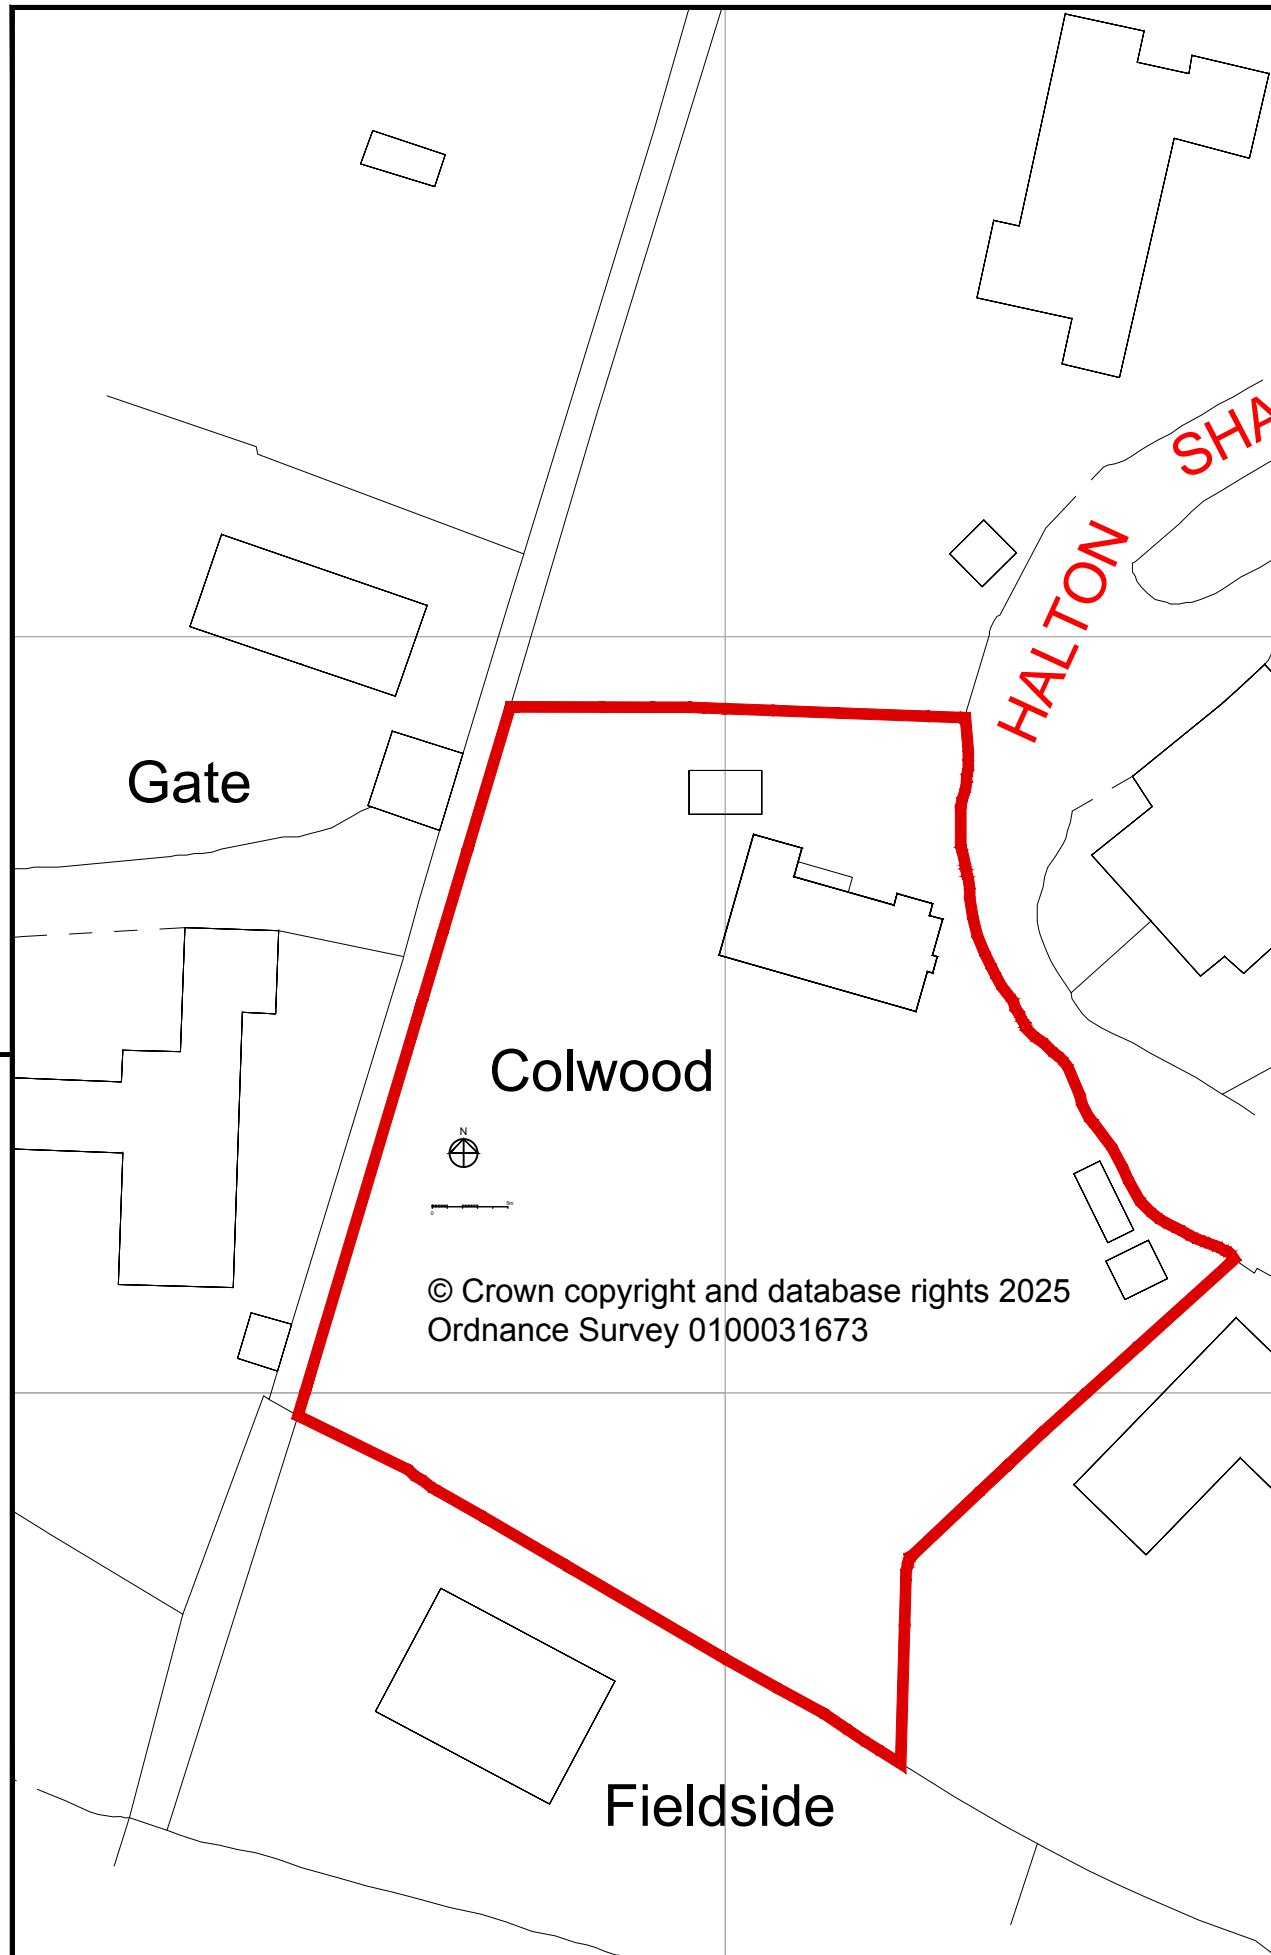

Rev P1: Jul 2025: Planning Application Issue.

sally williams architects

Client
Mr C Webster and Ms A Ridout
Project Name
Colwood, Halton Shaws,
Hurstpierpoint, Mid Sussex
Two storey Side Extension and
Alterations
Drawing Title
Existing and Proposed
Block Plans

Existing Block Plan scale 1:500

Proposed Block Plan scale 1:500

Drawing No WCH/02	Scale As noted @ A3	Rev P1
----------------------	------------------------	-----------