


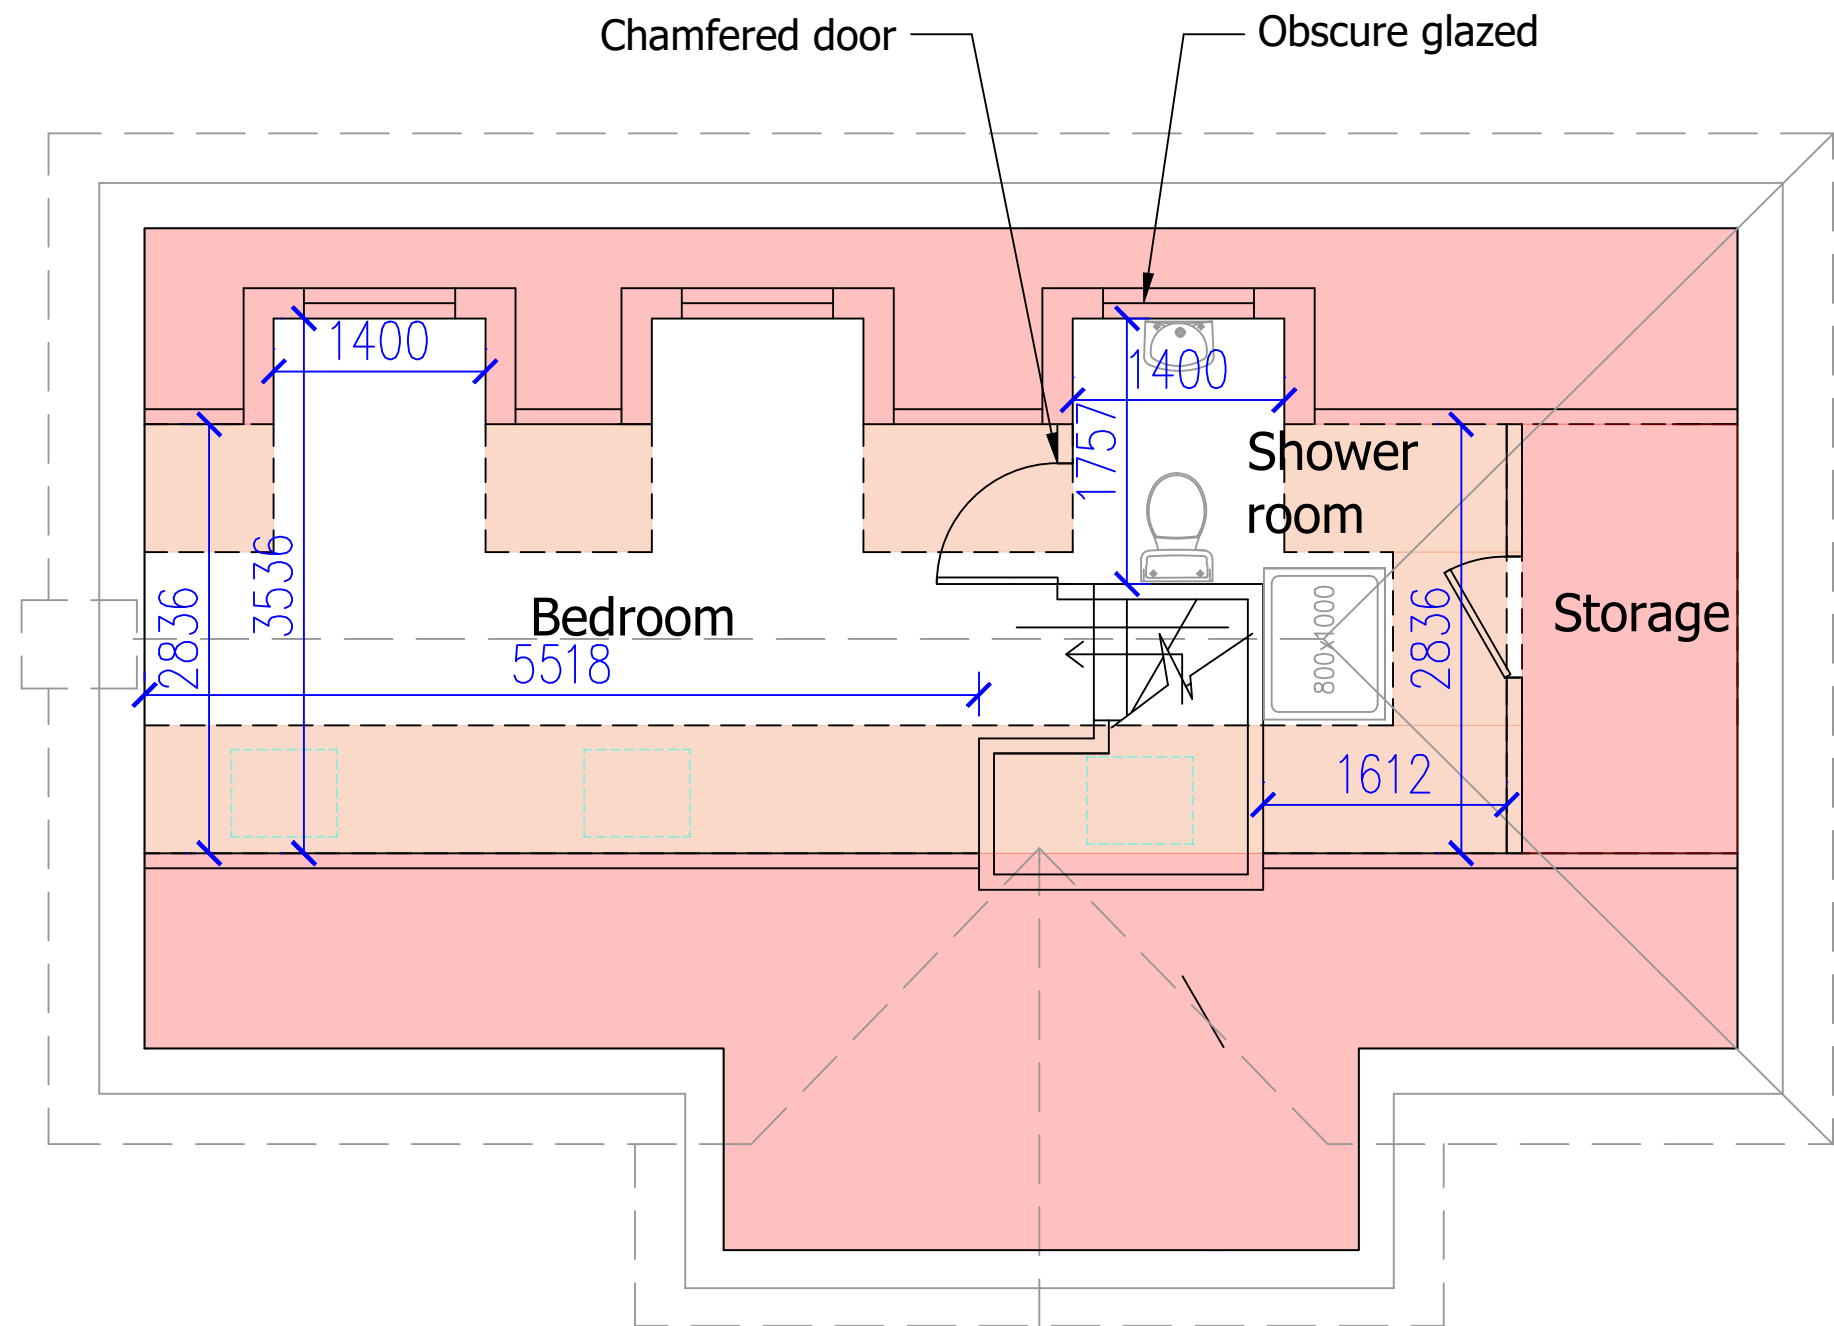

Scale Bar 1:50



Notes:

Area under 2m head height	
Area under 1.2m head height	

51 Lewes Road,
Haywards Heath,
RH17 7SY

Proposed Loft Floor
Plan - Main House

Project number	260403B
Date	28/05/26
Drawn by	DN
Checked by	JN
	260403B/P/5/REVA
Scale	1:50@ A3

The Farmhouse, Brook
Way, Hastings,
TN35 4NN

Cripps Cottage,
Lewes Road, Hassocks
BN6 8RH



This drawing remains the property of Clarion Chartered Surveyors.
Copying and un-authorised distribution is strictly forbidden without
prior written consent.

This drawing is for submission to the Local Planning Authority.