


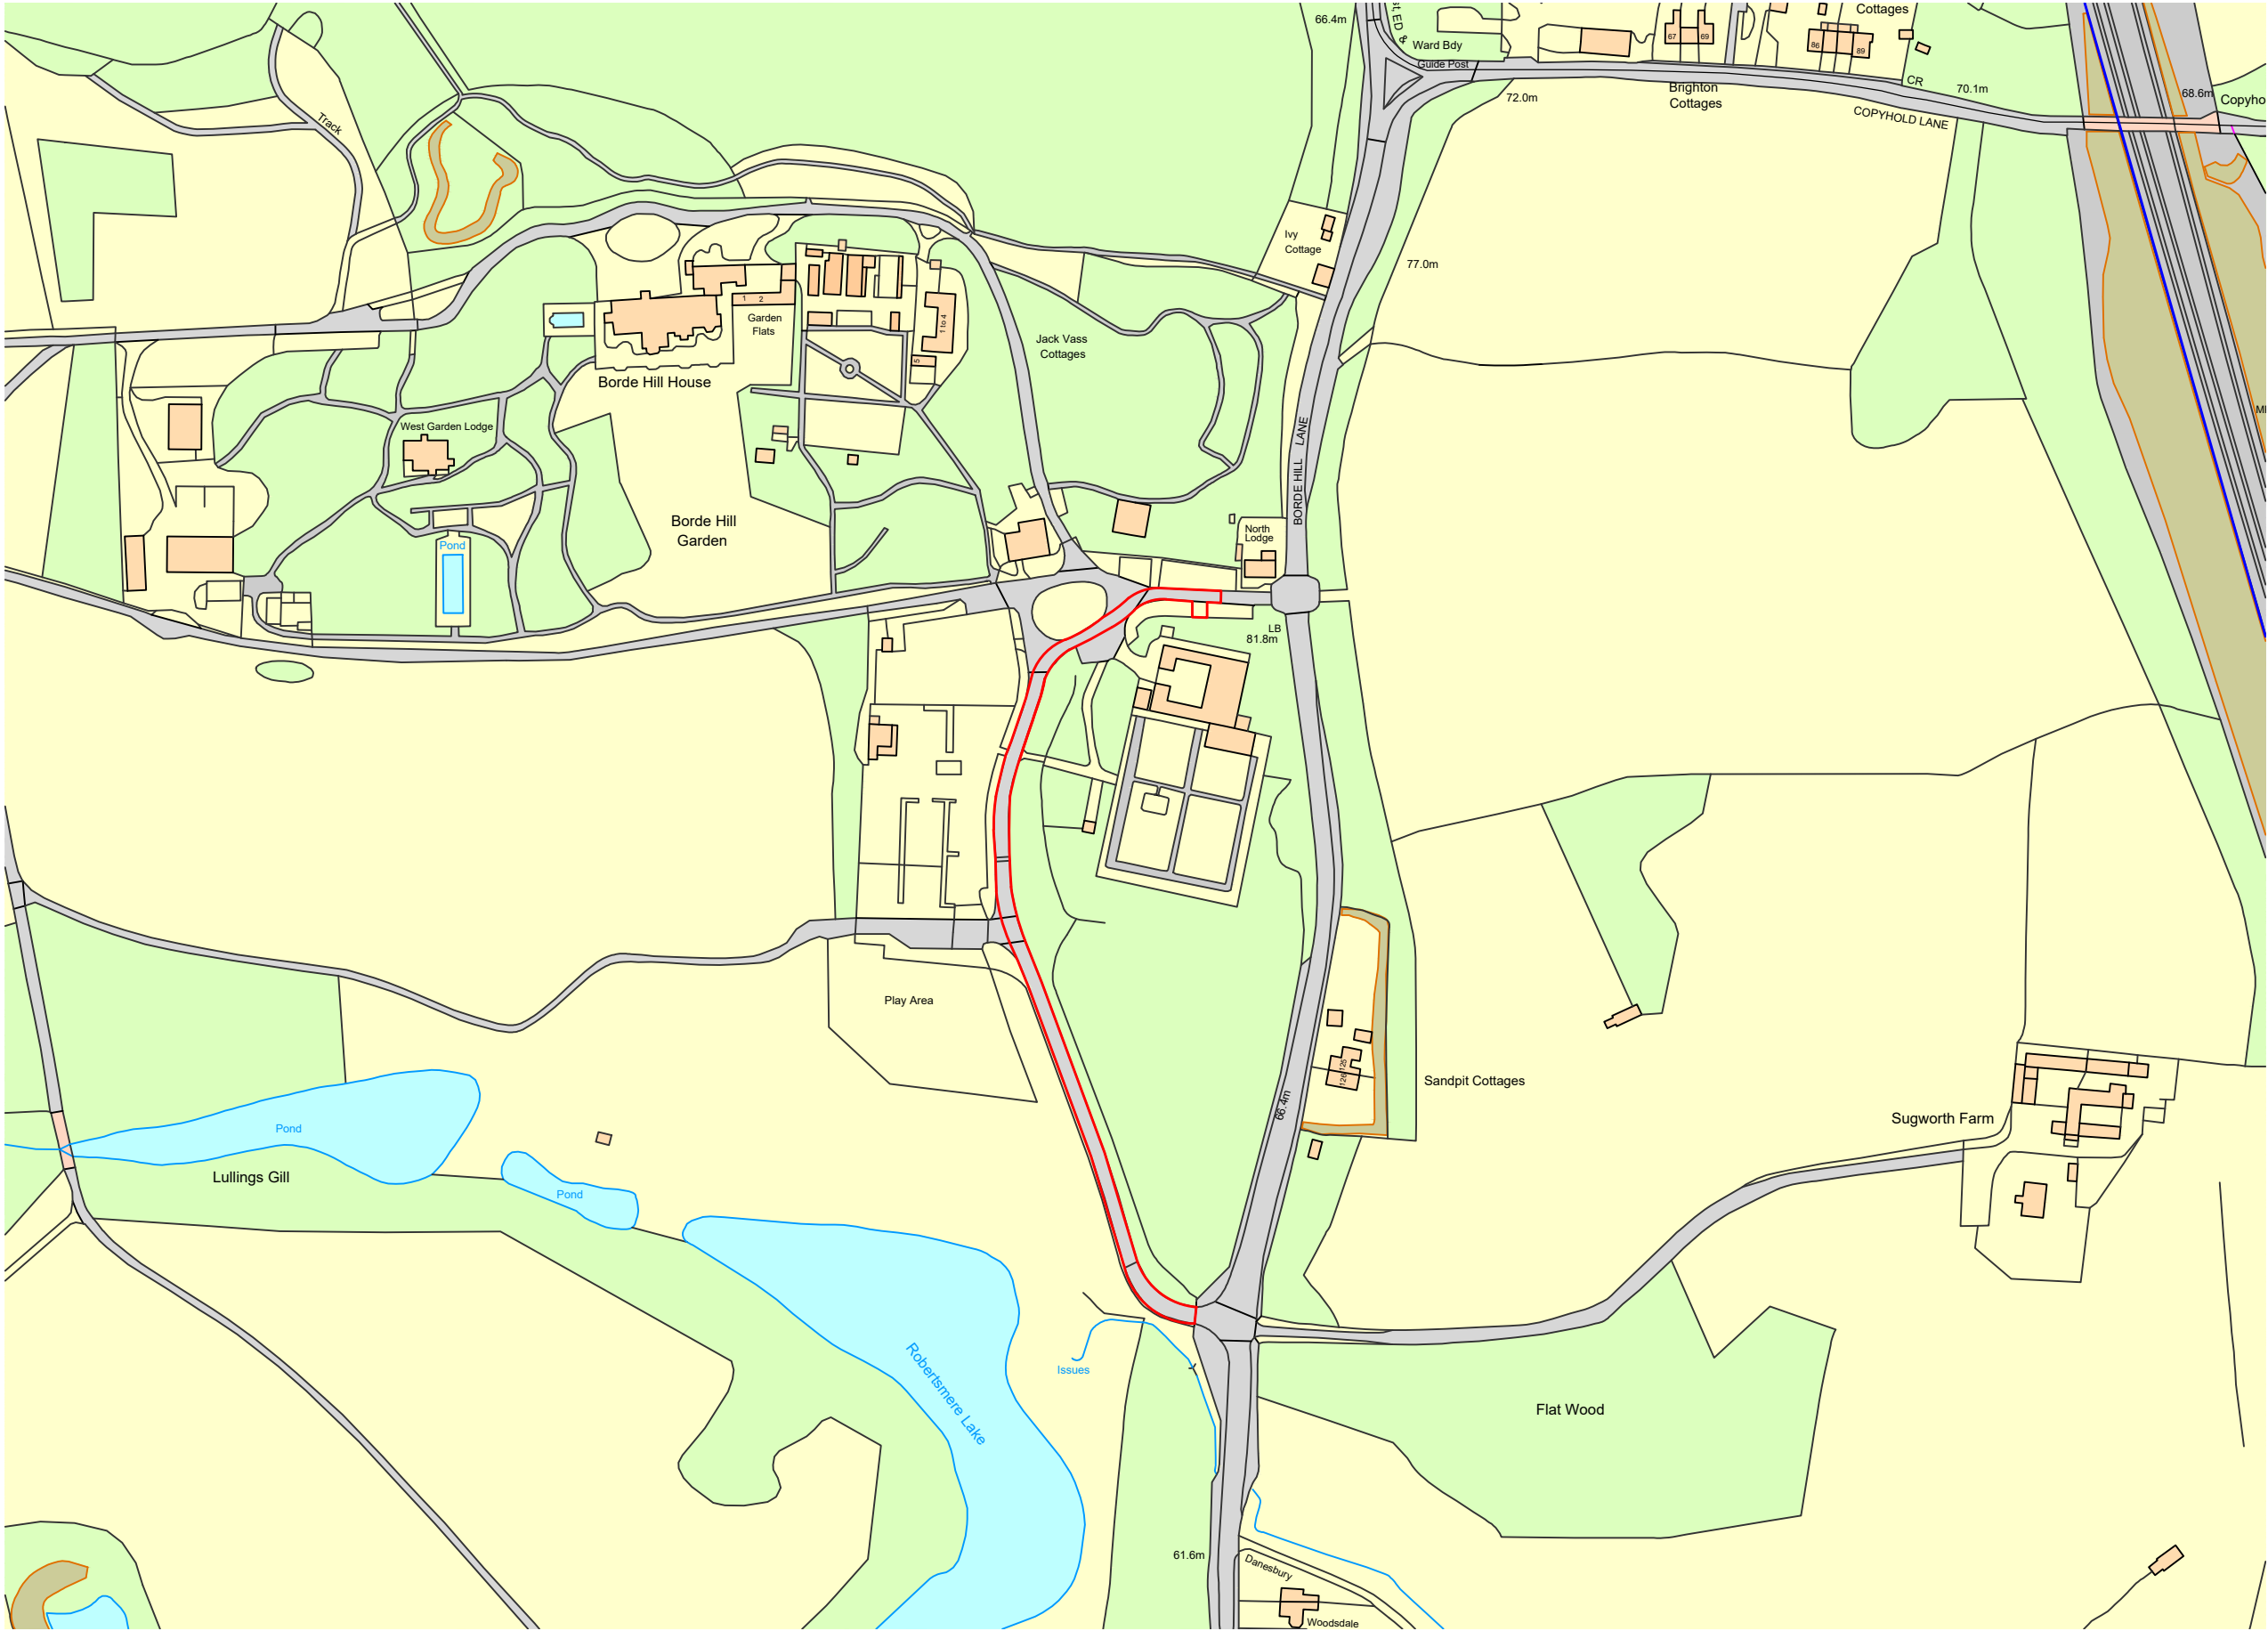

Ordnance Survey, (c) Crown Copyright 2022. All rights reserved. Licence number 100022432

I

1001

SITE LOCATION PLAN

I:2500 @ A3

Notes:

19/08/2025 10:27:53

Drawings are based on survey data and may not accurately represent what is physically present.

Do not scale from this drawing. All dimensions are to be verified on site before proceeding with the work.


All dimensions are in millimeters unless noted otherwise.

Purcell shall be notified in writing of any discrepancies.

Key Plan

not to scale

Site Application Boundary

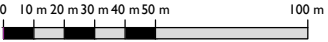

P01	19/08/2025	JS	JC	Planning
REV	DATE	BY	CHK	DESCRIPTION

CLIENT
RNSC Will Trust

PROJECT
Borde Hill Stables

JOB NUMBER
241720

TITLE
Site Location Map



SIZE	SCALE	LAST REVISED	DRAWN	CHECKED
A3L		19/08/2025	JS	JC
REV	SUITABILITY/REASON FOR ISSUE			
P01	Planning			
DRAWING NAME				
241720-PUR-04-XX-DR-A-1001				

15 Bermondsey Square, Tower Bridge Road, London SE1 3UN
© PURCELL 2019. PURCELL ® IS THE TRADING NAME OF PURCELL ARCHITECTURE LTD.