


Notes

This drawing remains the copyright of **jnf architecture limited**. Copying and/or distribution of this drawing in part or in whole is not permitted without prior approval.

Legend


--- presumed boundary line

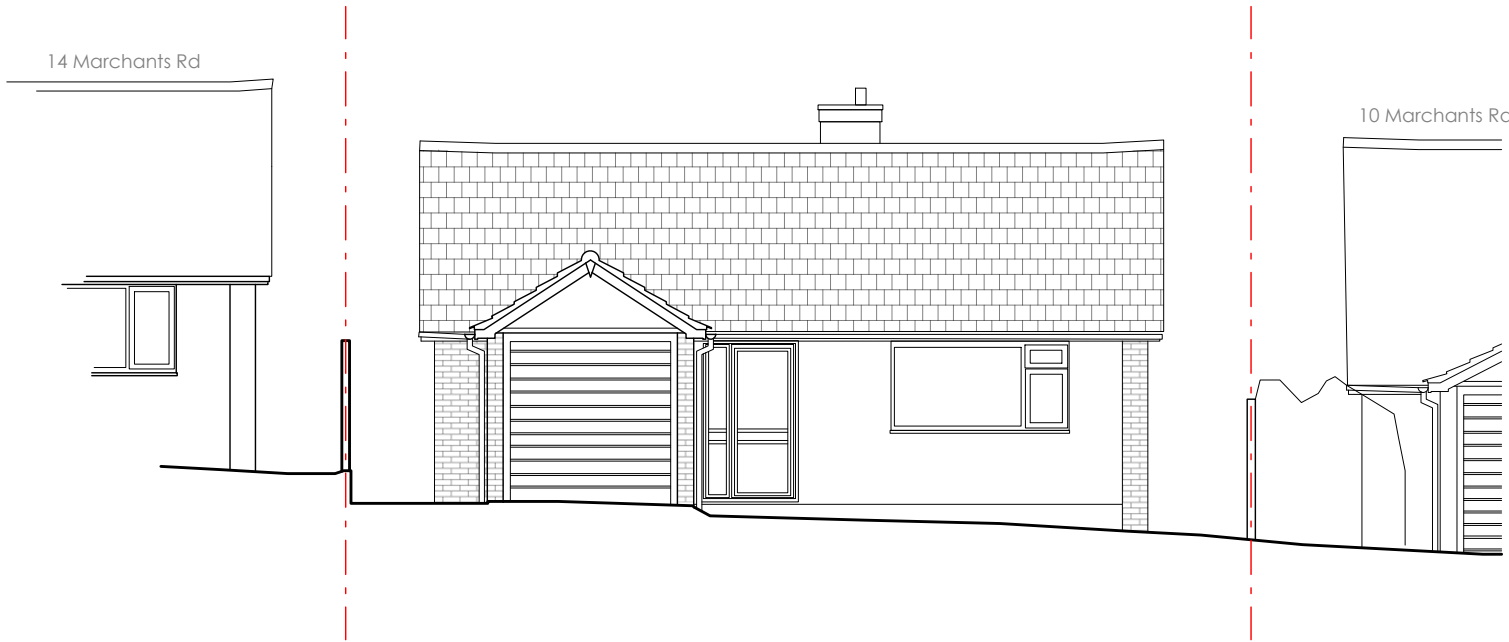


01 East (front) Elevation
241 Scale: 1:100



02 North (side) Elevation
241 Scale: 1:100

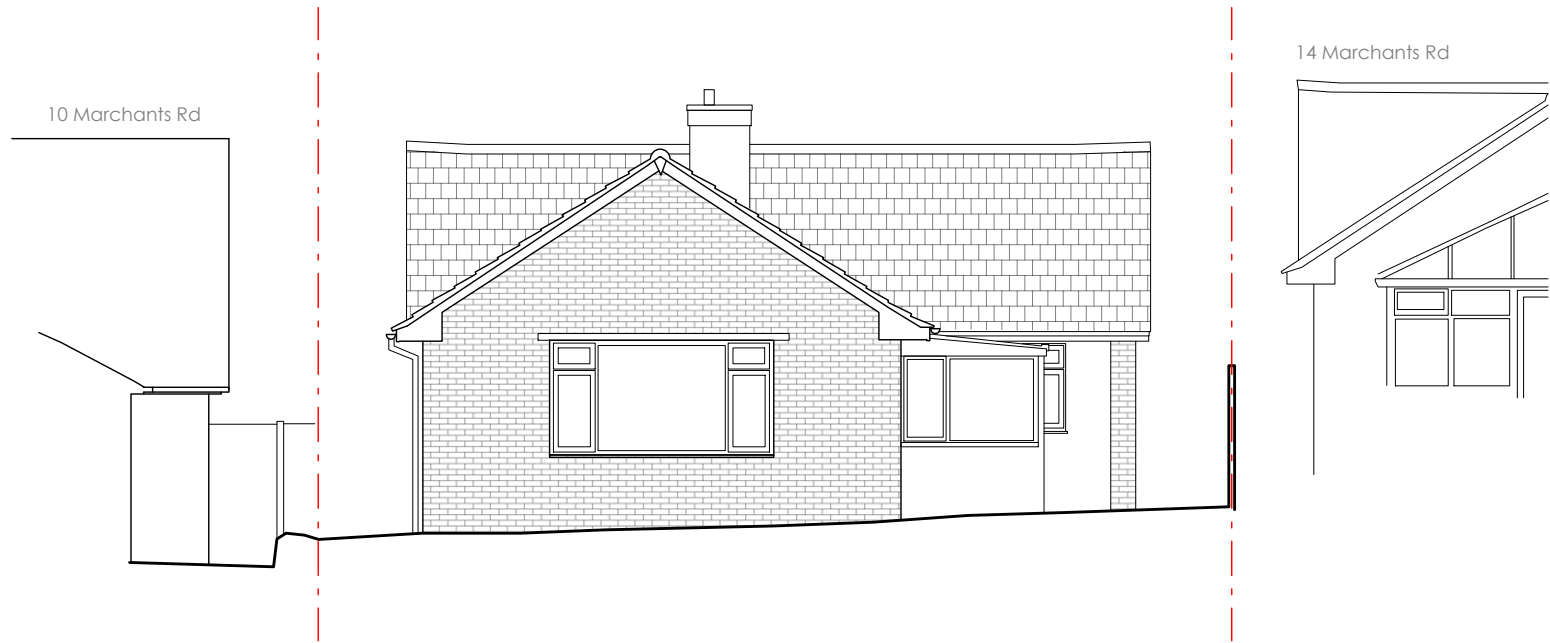

04 West (rear) Elevation
241 Scale: 1:100

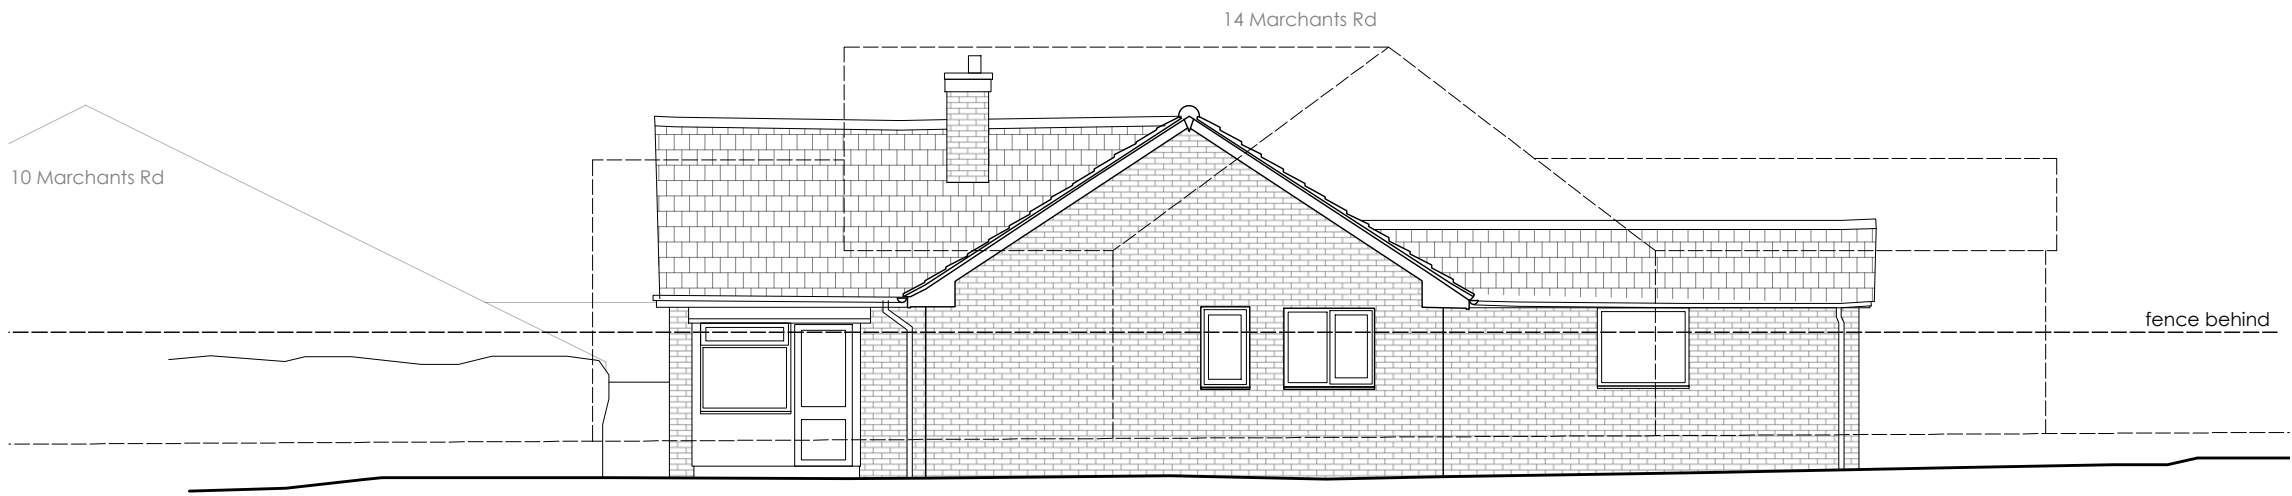

04 South (side) Elevation
241 Scale: 1:100



P1 06.02.2026 Planning issue NF

Rev Date & Notes Issued

jnf architecture limited
studio@jnfarchitecture.co.uk
www.jnfarchitecture.co.uk
01273 937537

arb **RIBA** **Chartered Practice** **UKA** **UKA** **UKA**

project

12 Marchants Road
Hurstpierpoint
Hassocks
BN6 9UT

drawing name

Existing Elevations

dwg no. rev

2518-JNF-XX-ZZ-DR-A-241-P1

scale size drwn chkd
1:100 A2 NF NF

status suitability

Planning S2