
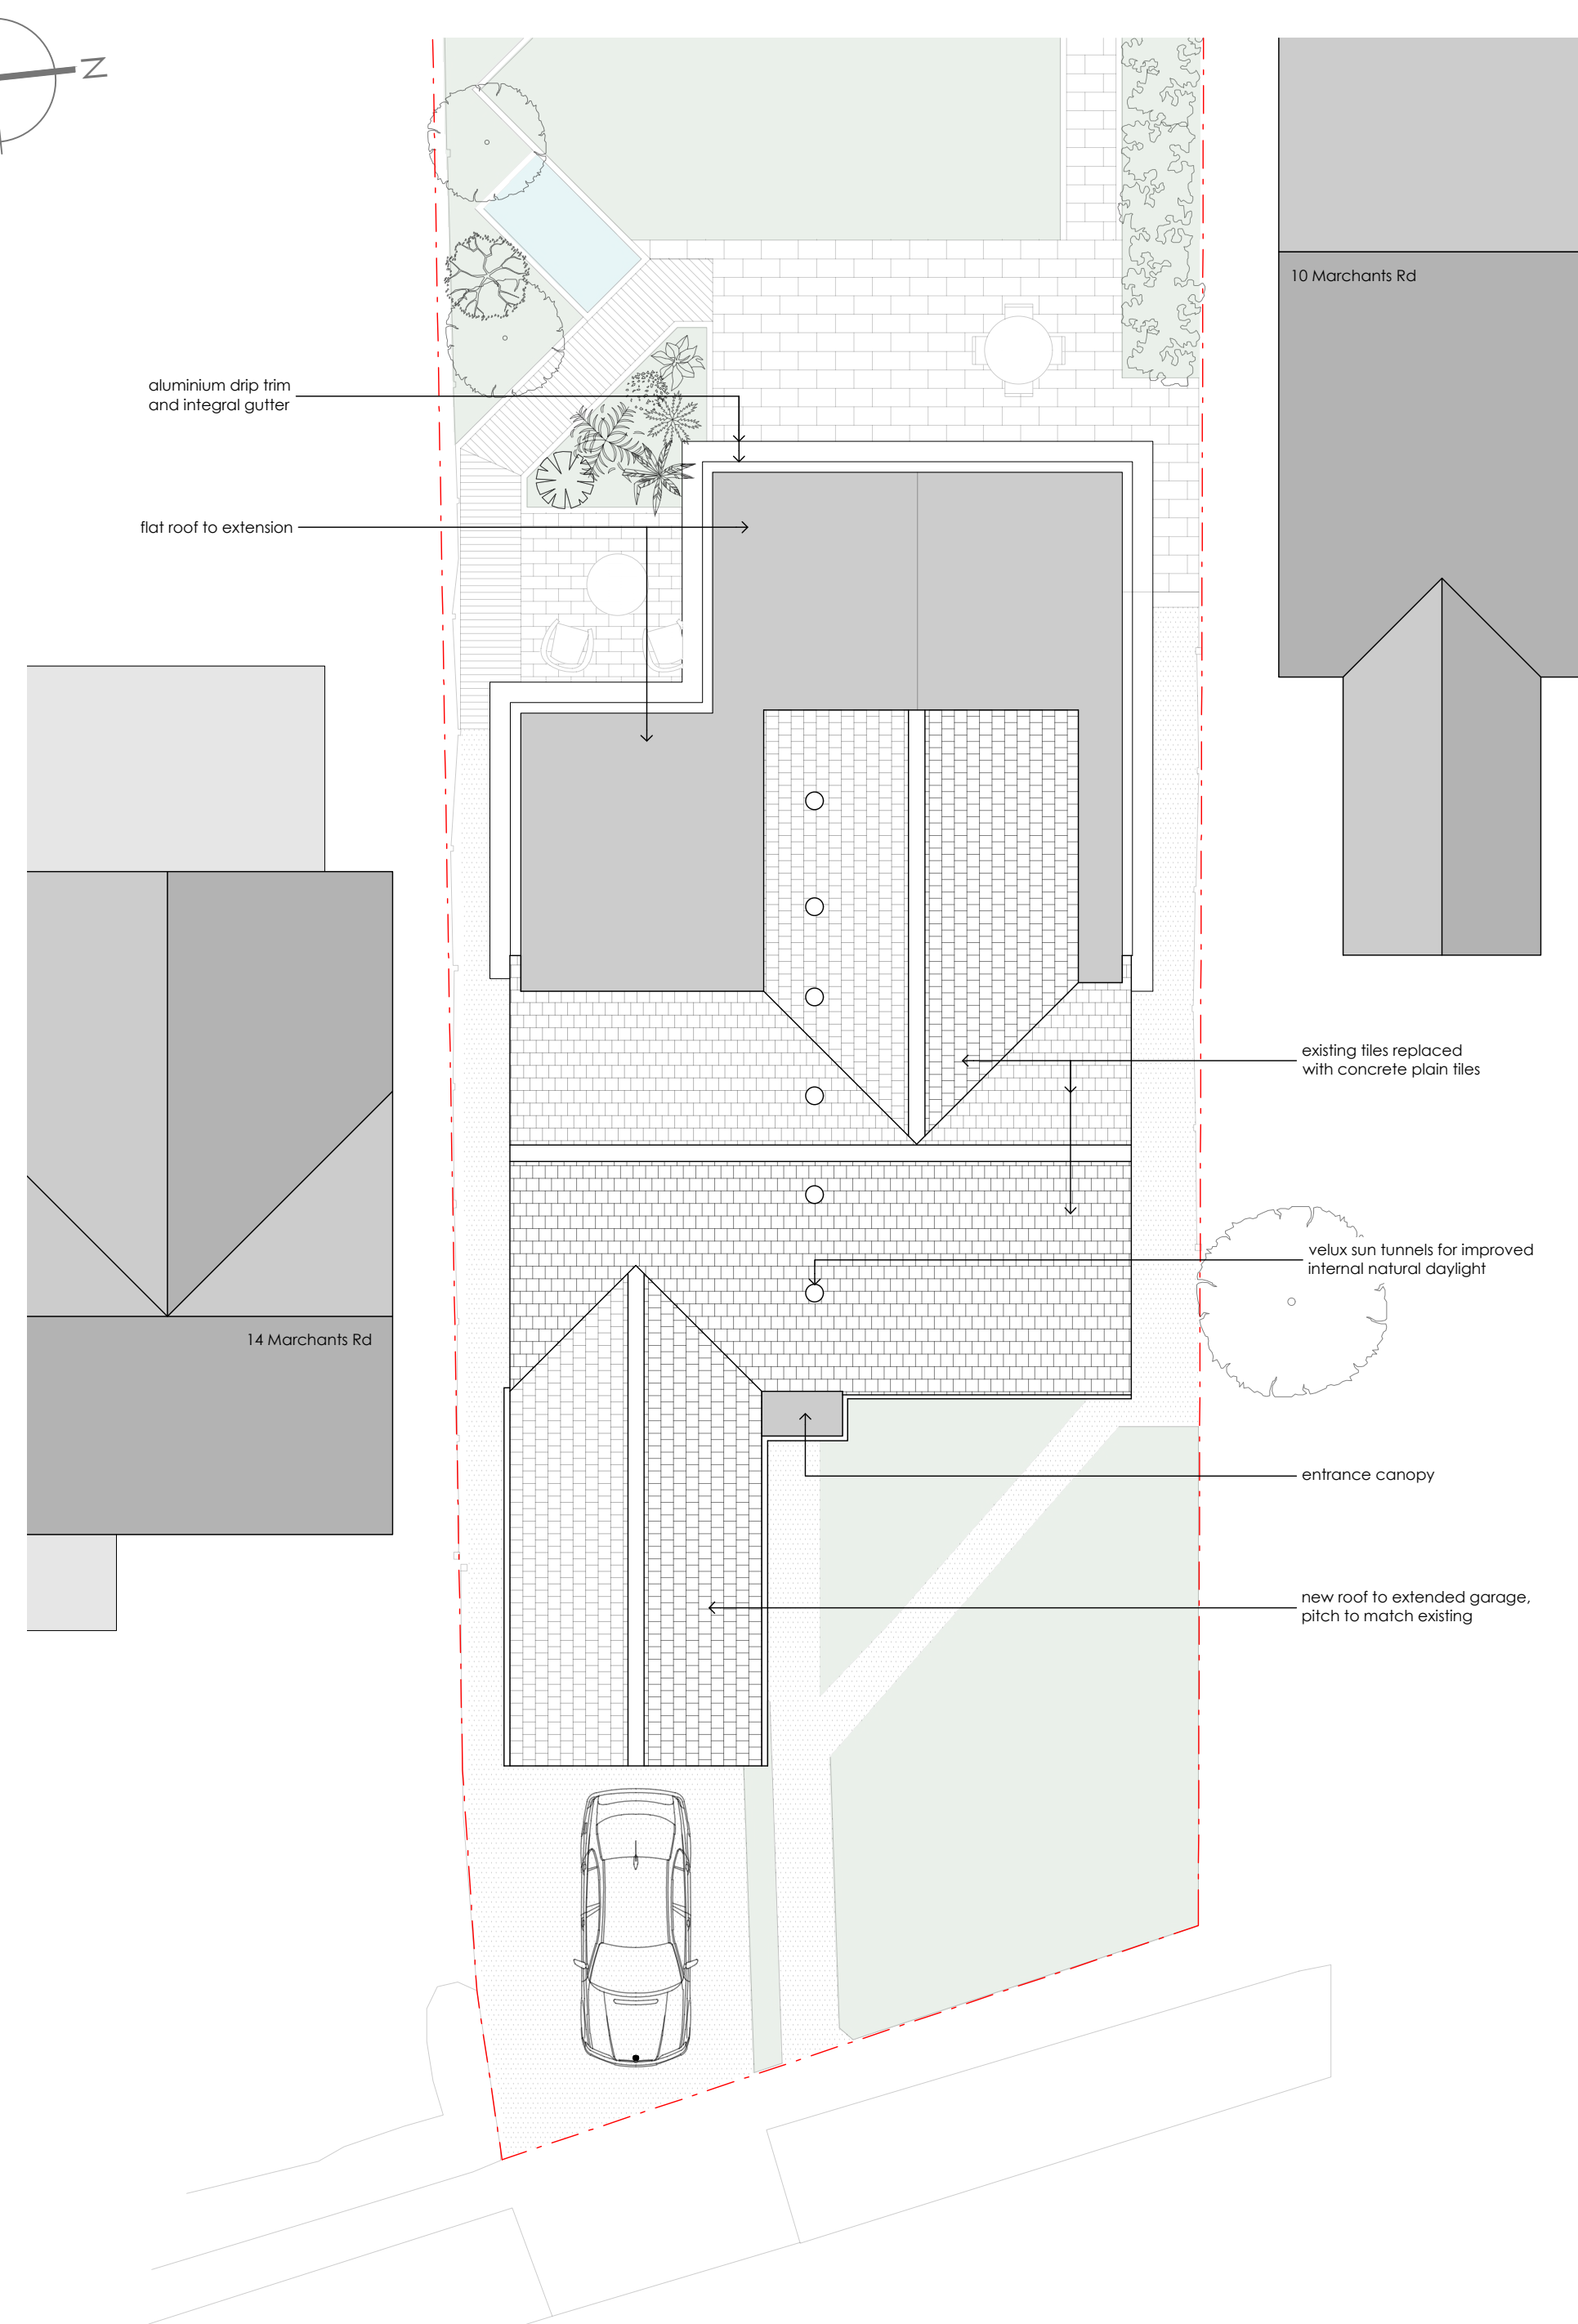
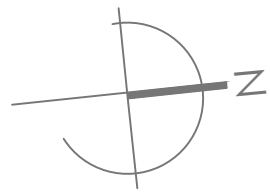


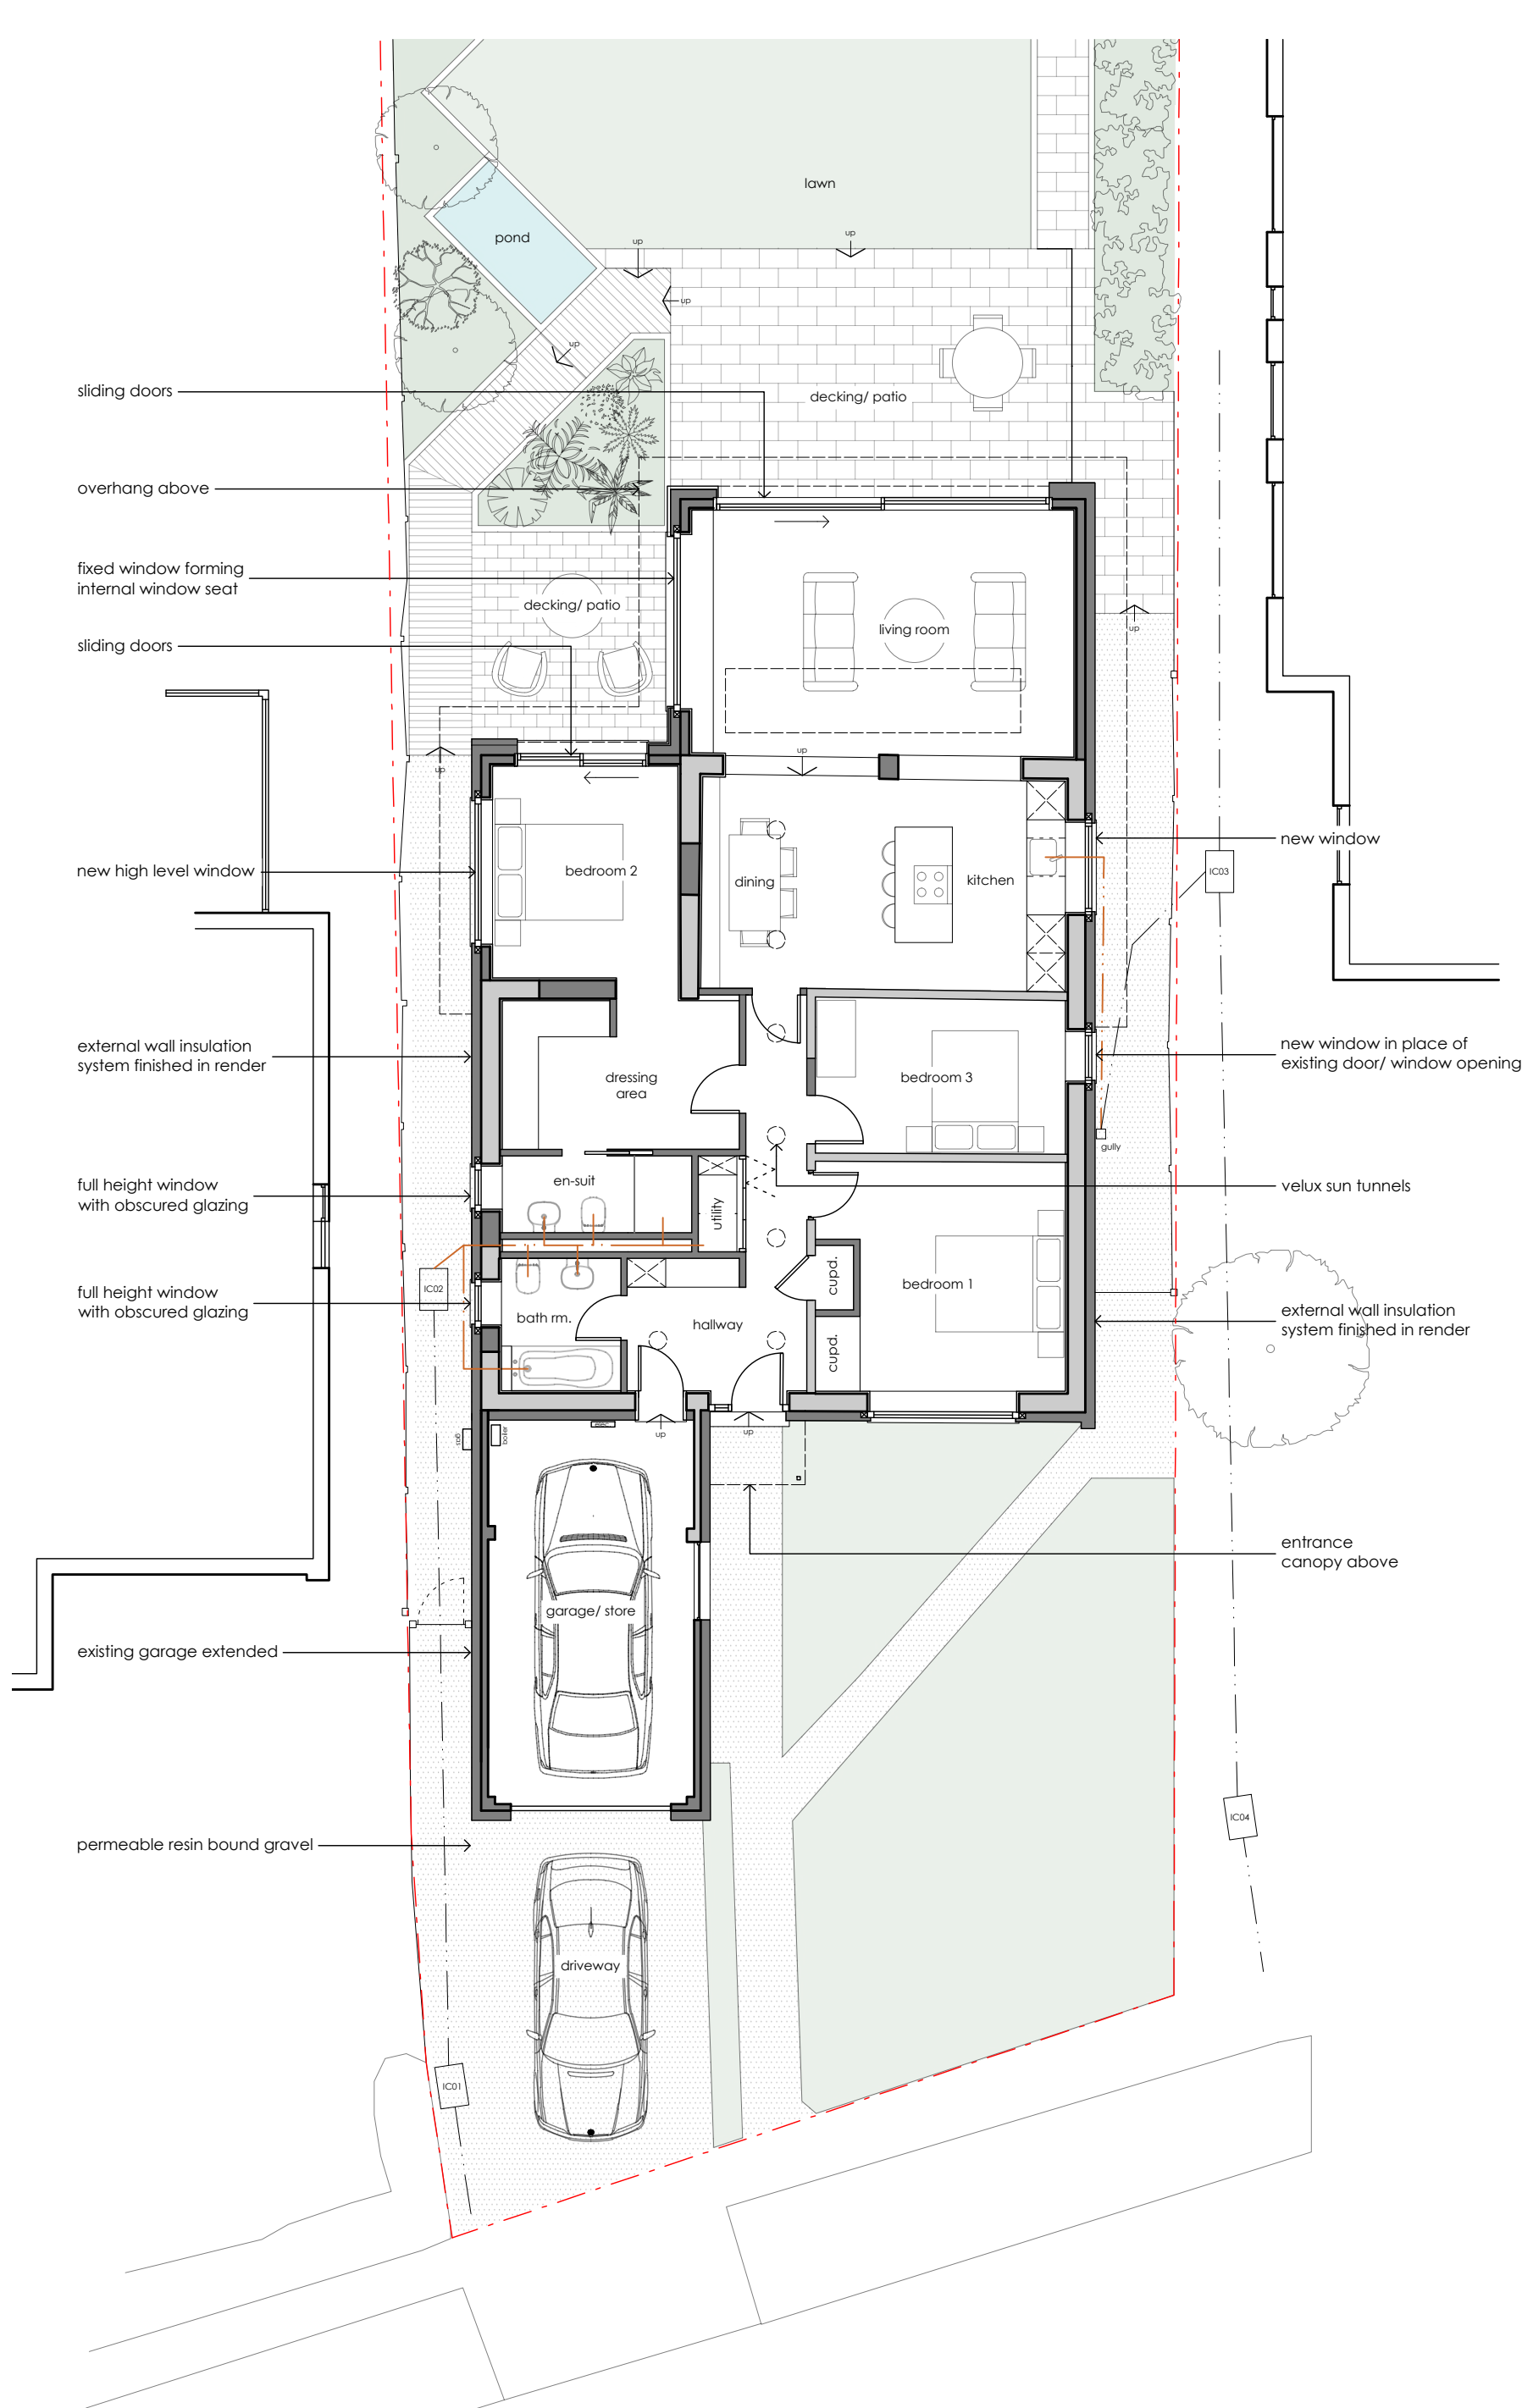

Notes

This drawing remains the copyright of **jnf architecture limited**. Copying and/or distribution of this drawing in part or in whole is not permitted without prior approval.

Legend

- presumed boundary line
- overhead feature
- existing foul drainage
- proposed foul drainage
- proposed alterations/ addition

Rev **Date & Notes** **Issued**

P1 06.02.2026 Planning issue NF

project

12 Marchants Road
Hurstpierpoint
Hassocks
BN6 9UT

drawing name

Proposed Plans

dwg no. 2518-JNF-XX-ZZ-DR-A-242-P1 rev

scale size drwn chkd
1:100 A2 NF NF

status suitability
Planning S2

jnf architecture limited
studio@jnfarchitecture.co.uk
www.jnfarchitecture.co.uk
01273 937537

arb **RIBA** **Chartered Practices** **UKA** **UKA** **UKA**