



Legend


--- presumed boundary line

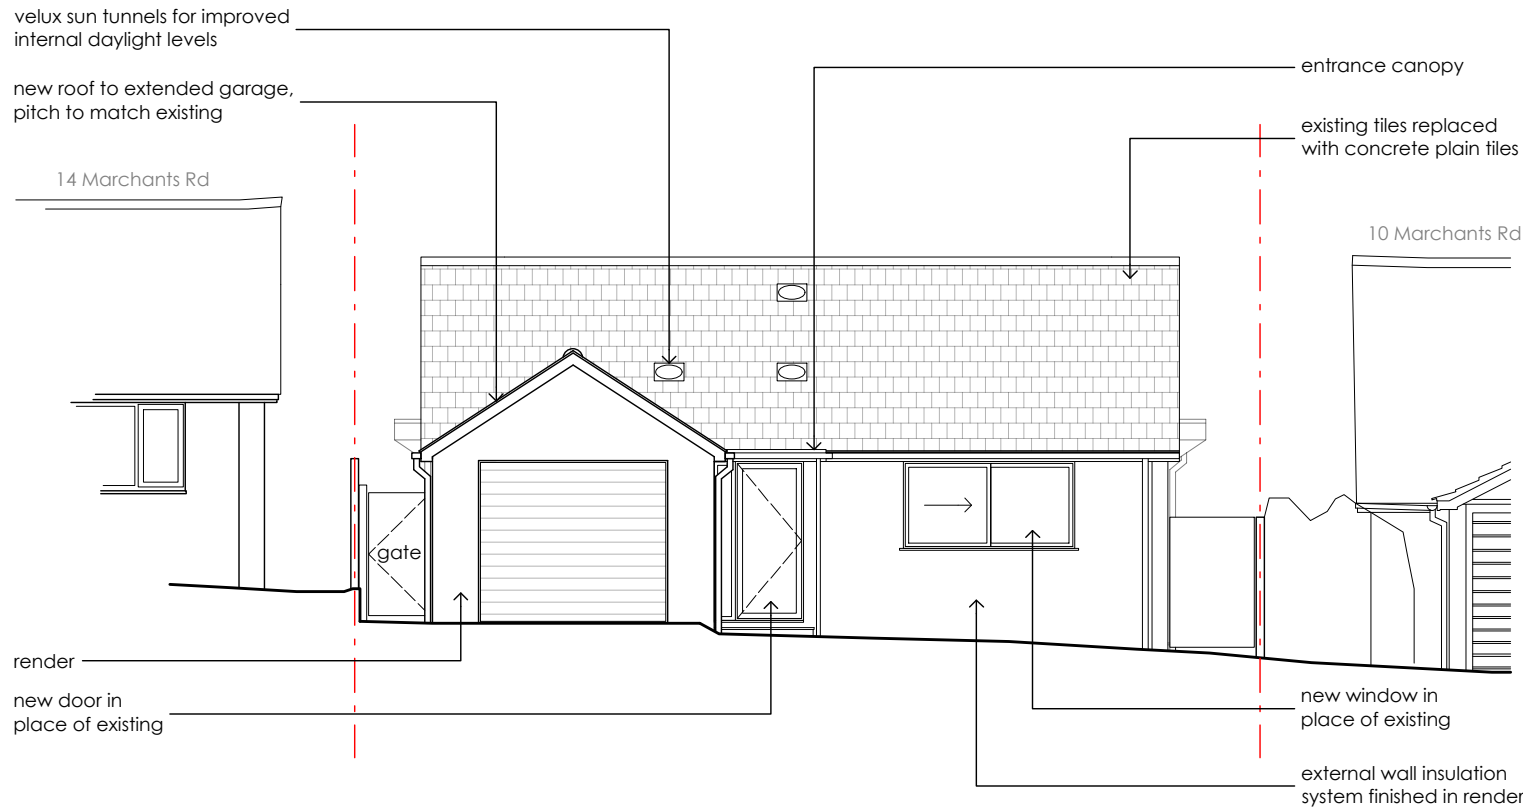


01 East (front) Elevation
243 Scale: 1:100

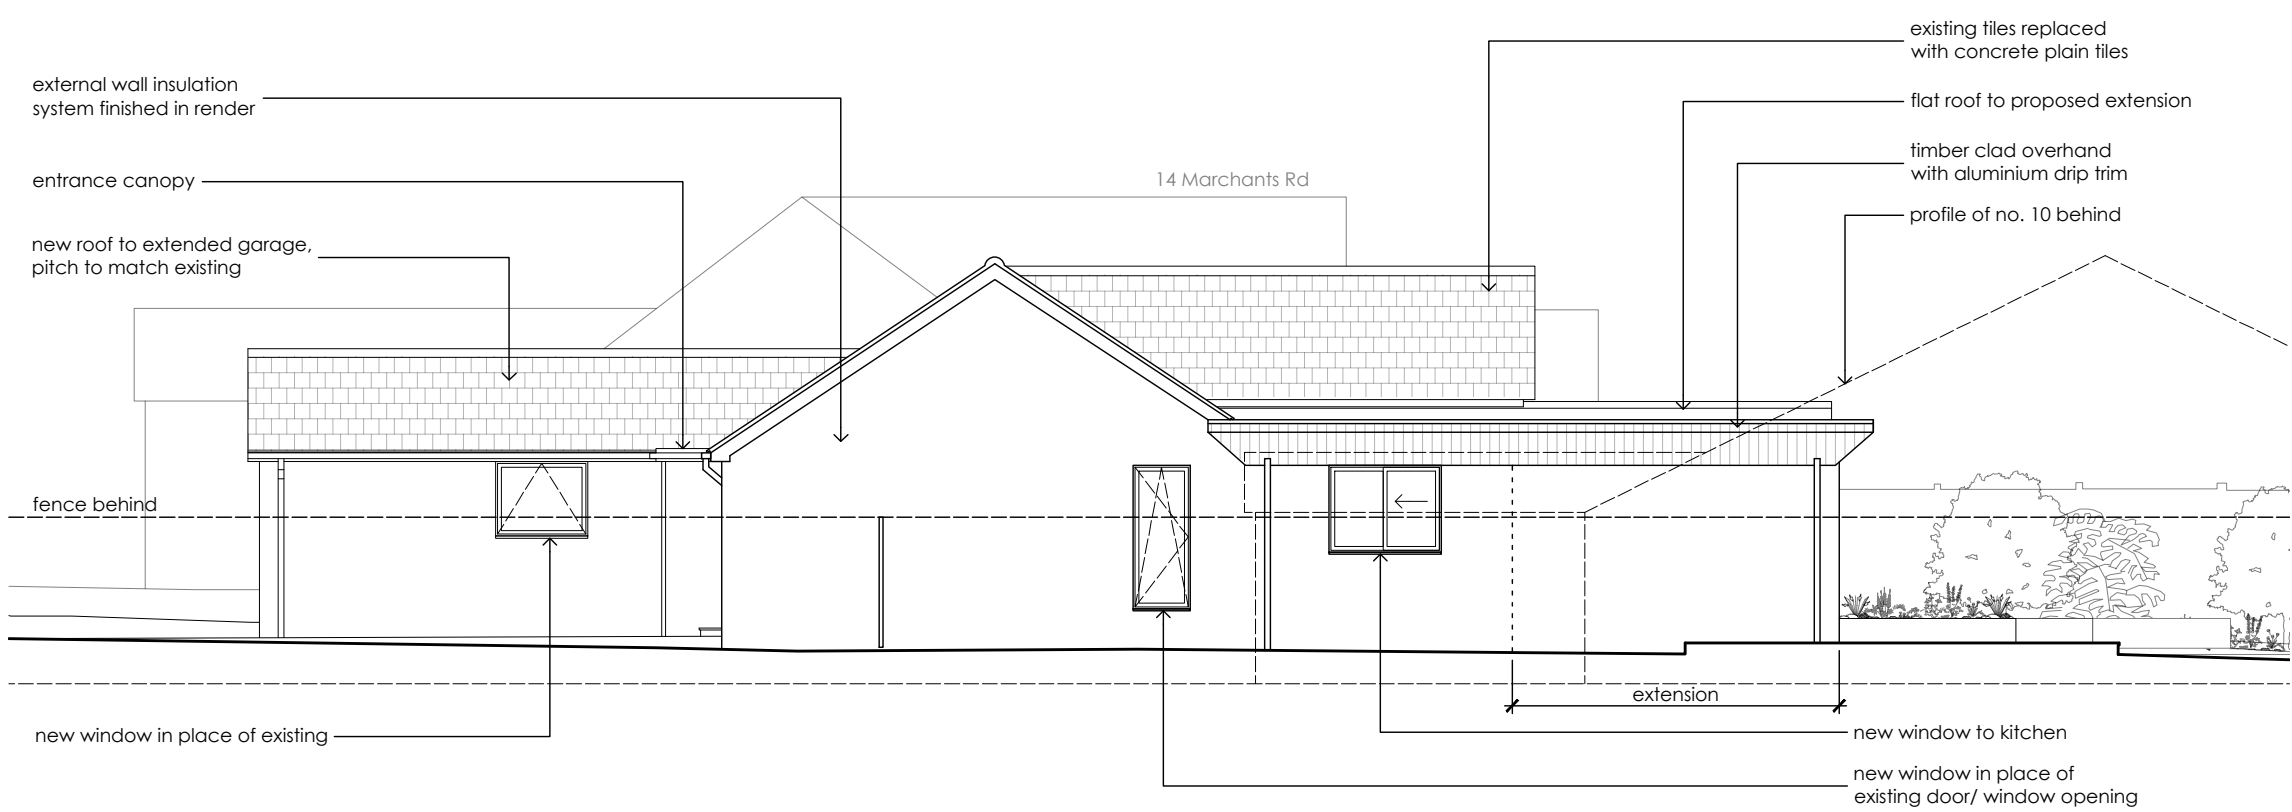

02 North (side) Elevation
243 Scale: 1:100

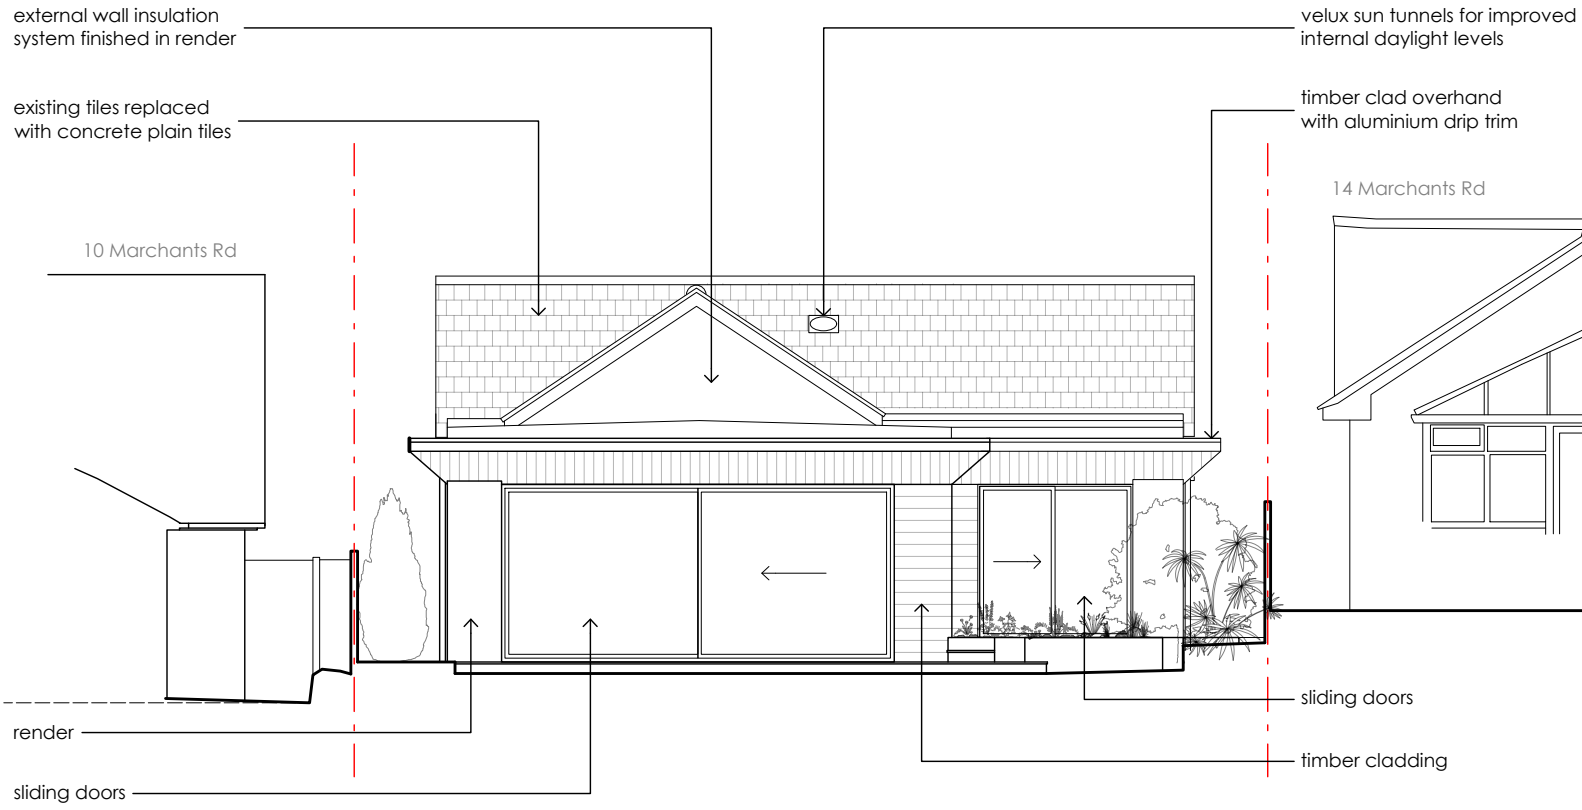

04 West (rear) Elevation
243 Scale: 1:100

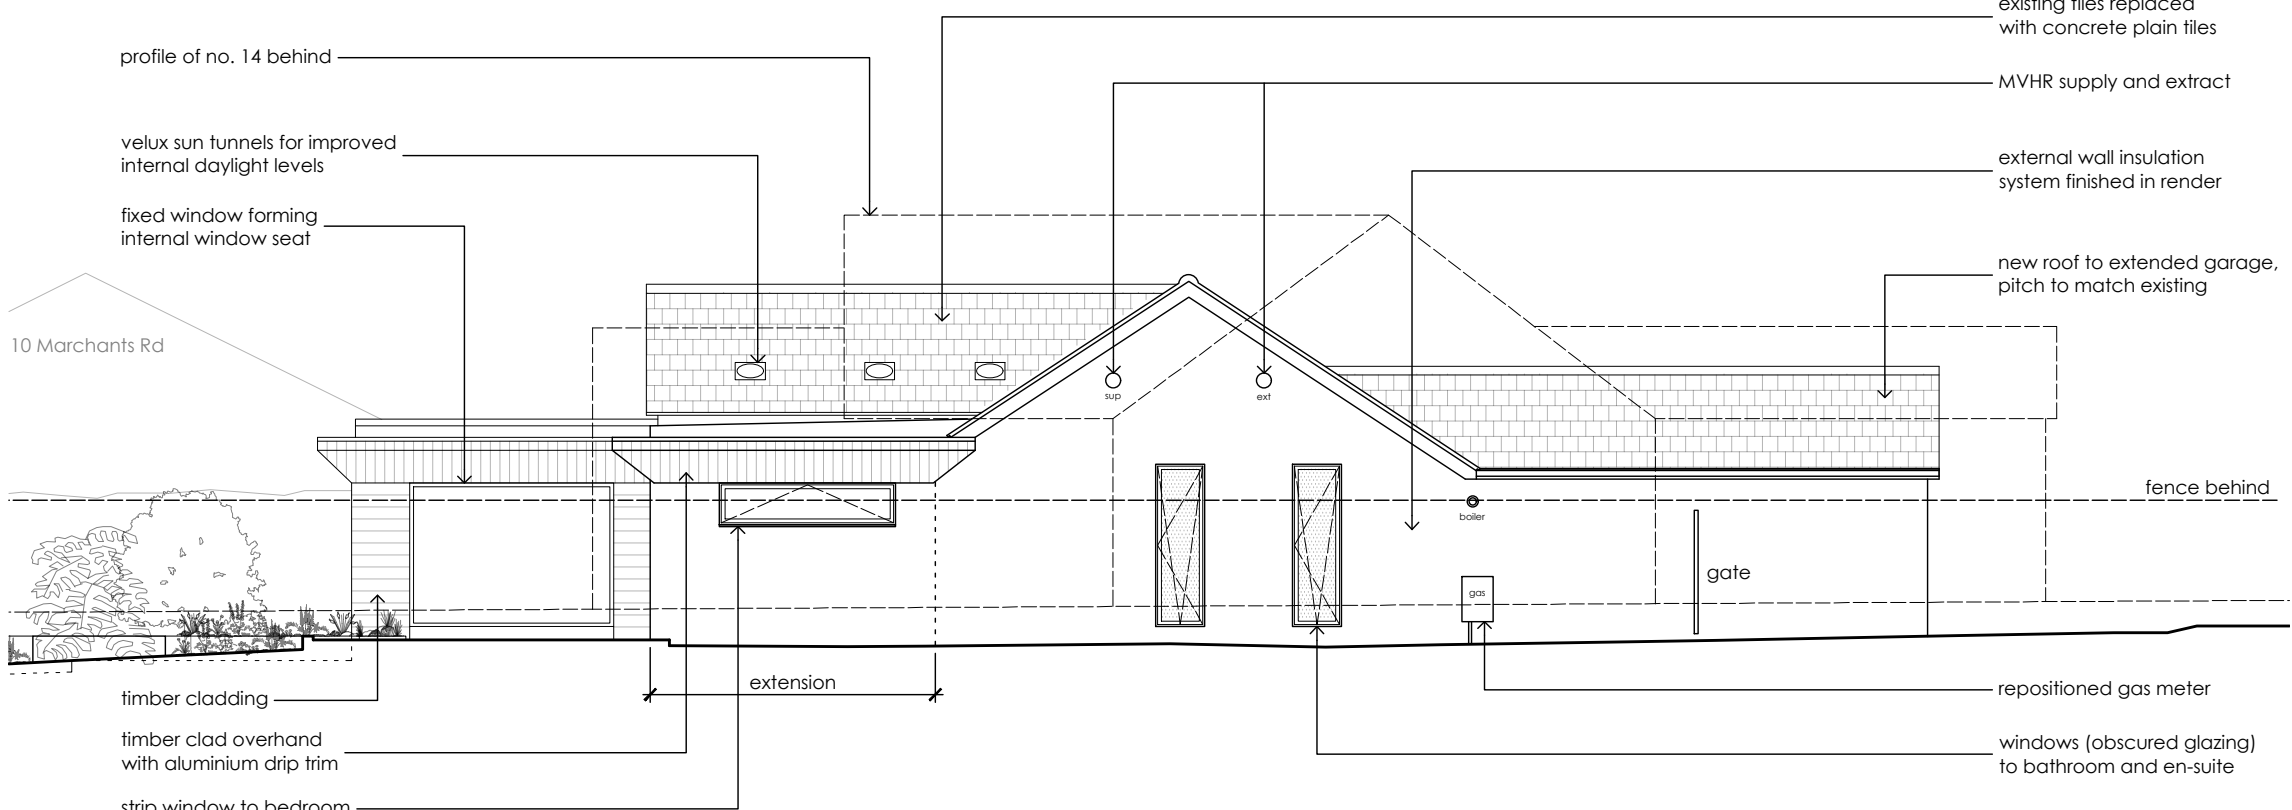

04 South (side) Elevation
243 Scale: 1:100



P1 06.02.2026 Planning issue NF

Rev Date & Notes Issued



project
12 Marchants Road
Hurstpierpoint
Hassocks
BN6 9UT
drawing name

Proposed
Elevations

dwg no. rev

2518-JNF-XX-ZZ-DR-A-243-P1

scale size drwn chkd

1:100 A2 NF NF

status suitability

Planning S2