


Location Plan

Site Address: Easting: 542262 Northing: 136831

Date Produced: 10-Jul-2026

Scale: 1:2500 @A4

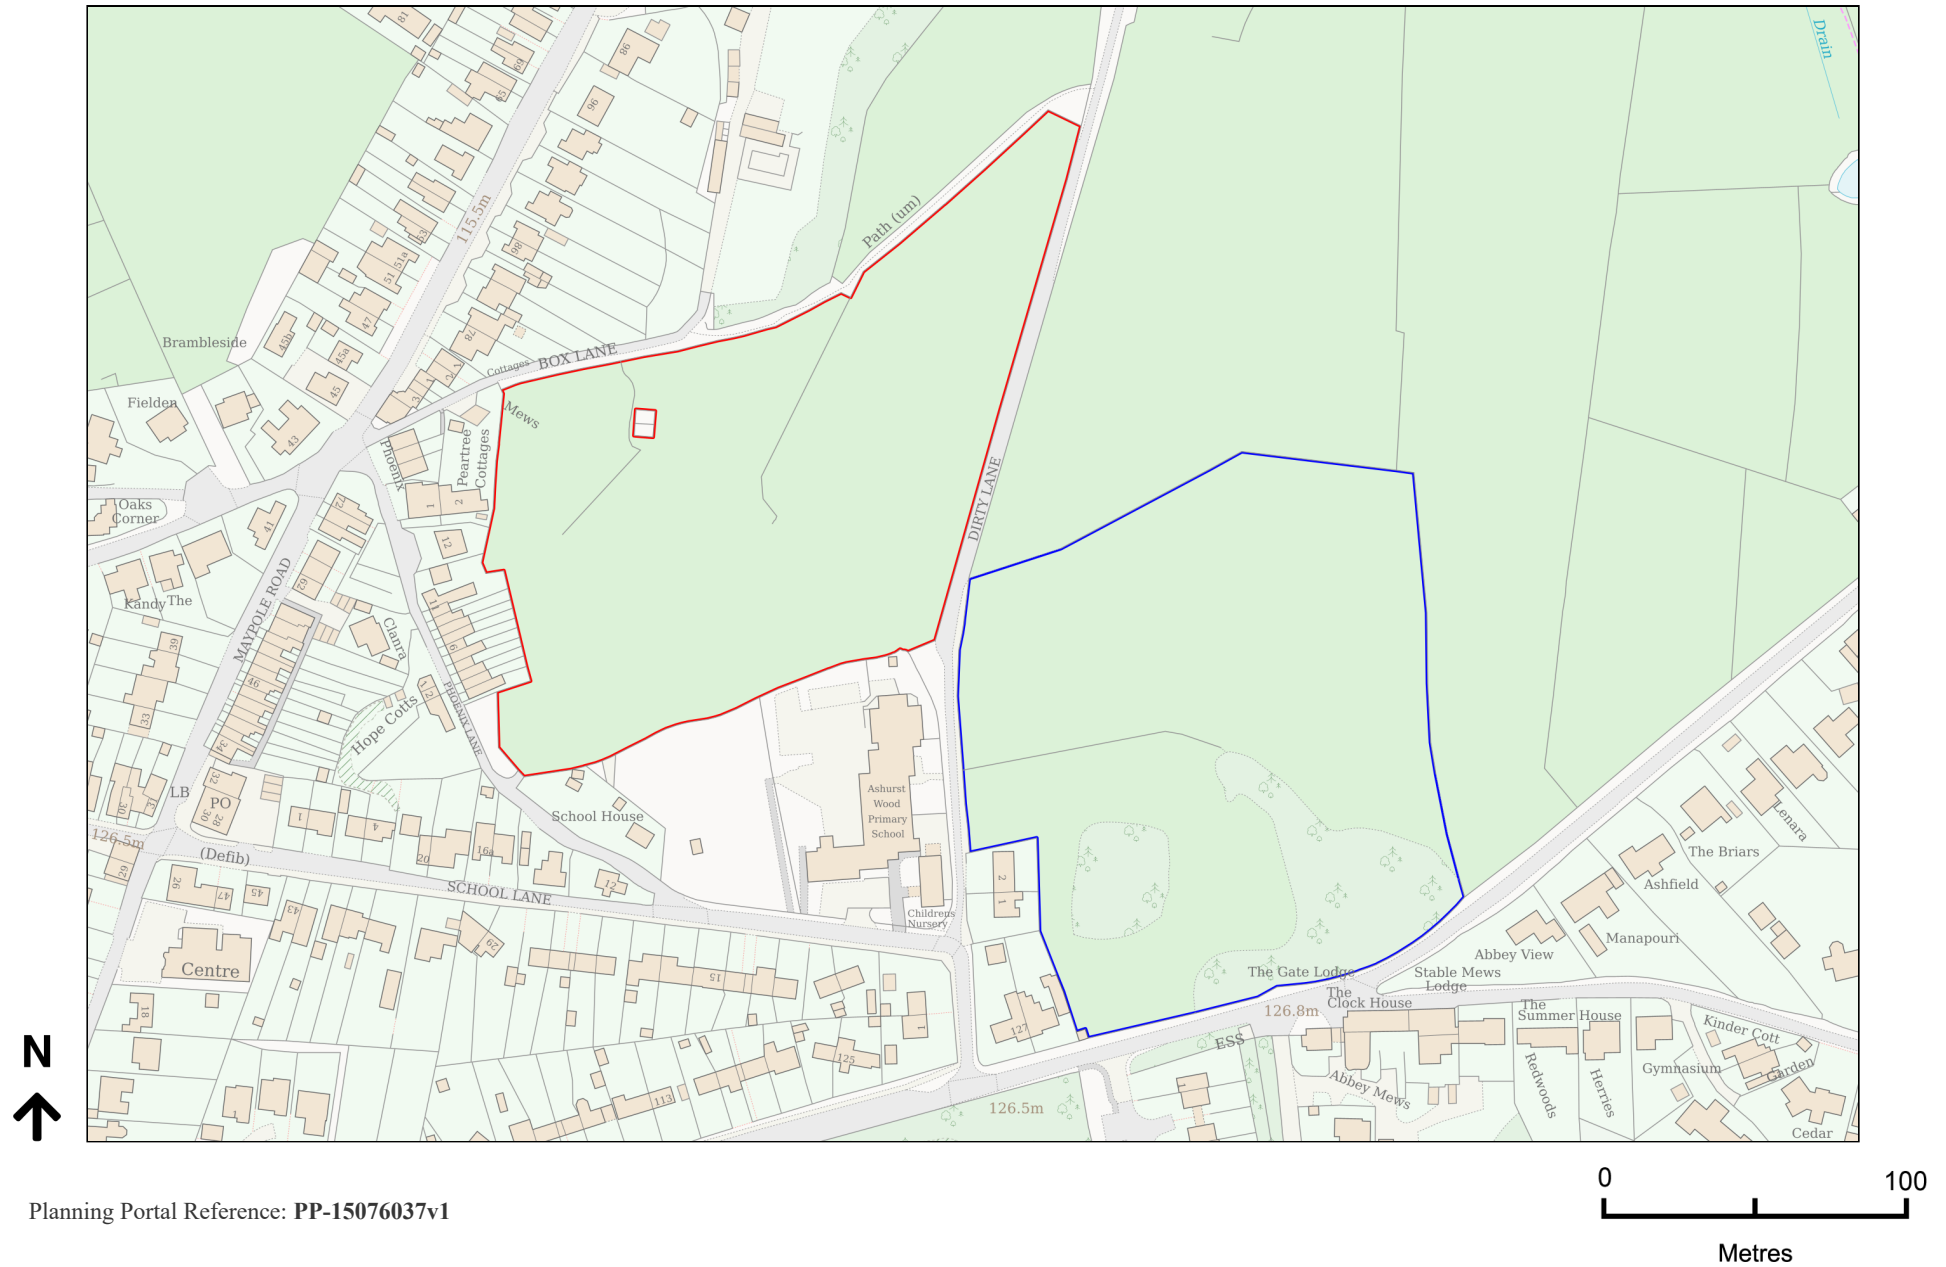

Planning Portal Reference: PP-15076037v1