


Land at Dirty Lane

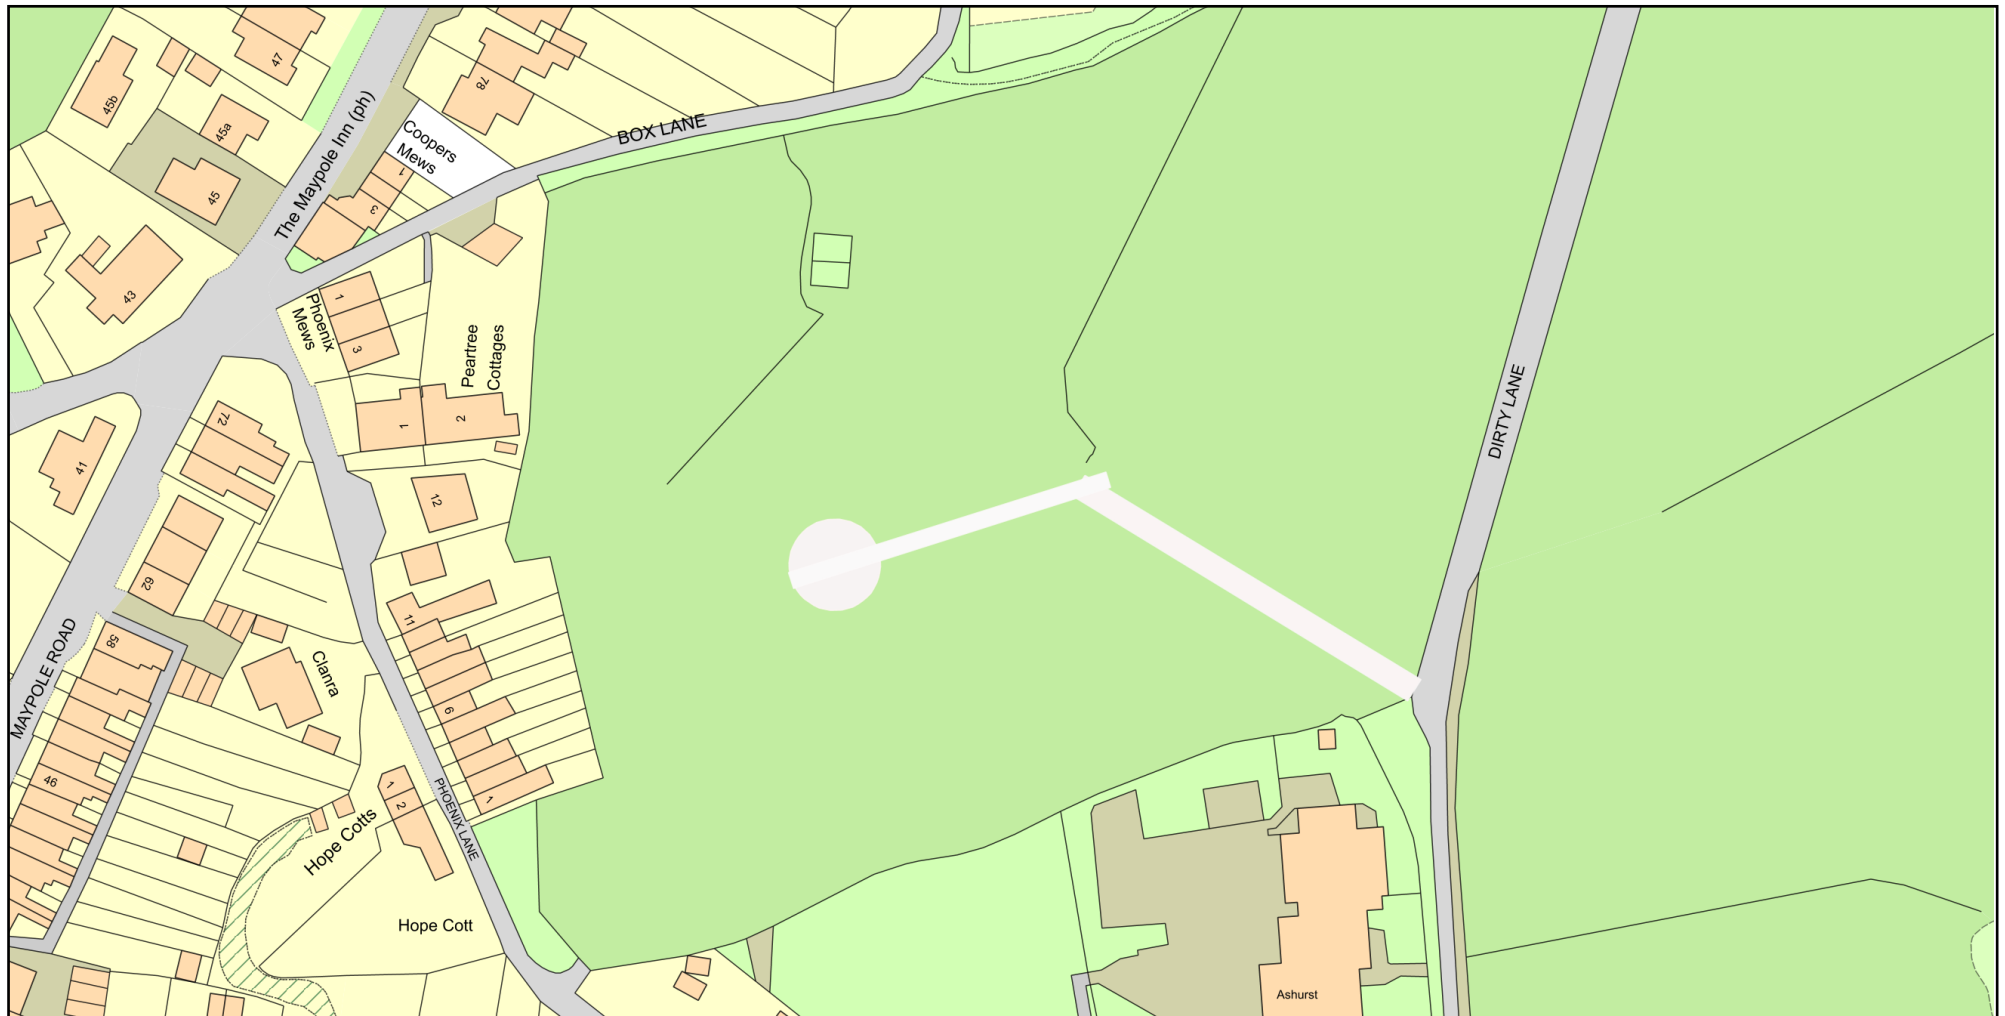

0 50
Metres



Plan Produced for: The owner for Mid Sussex DC

Date Produced: 10 Jul 2026

Plan Reference Number: TQRQM26191125531392

Scale: 1:1250 @ A4

© Crown copyright and database rights 2025 OS 100042766

