




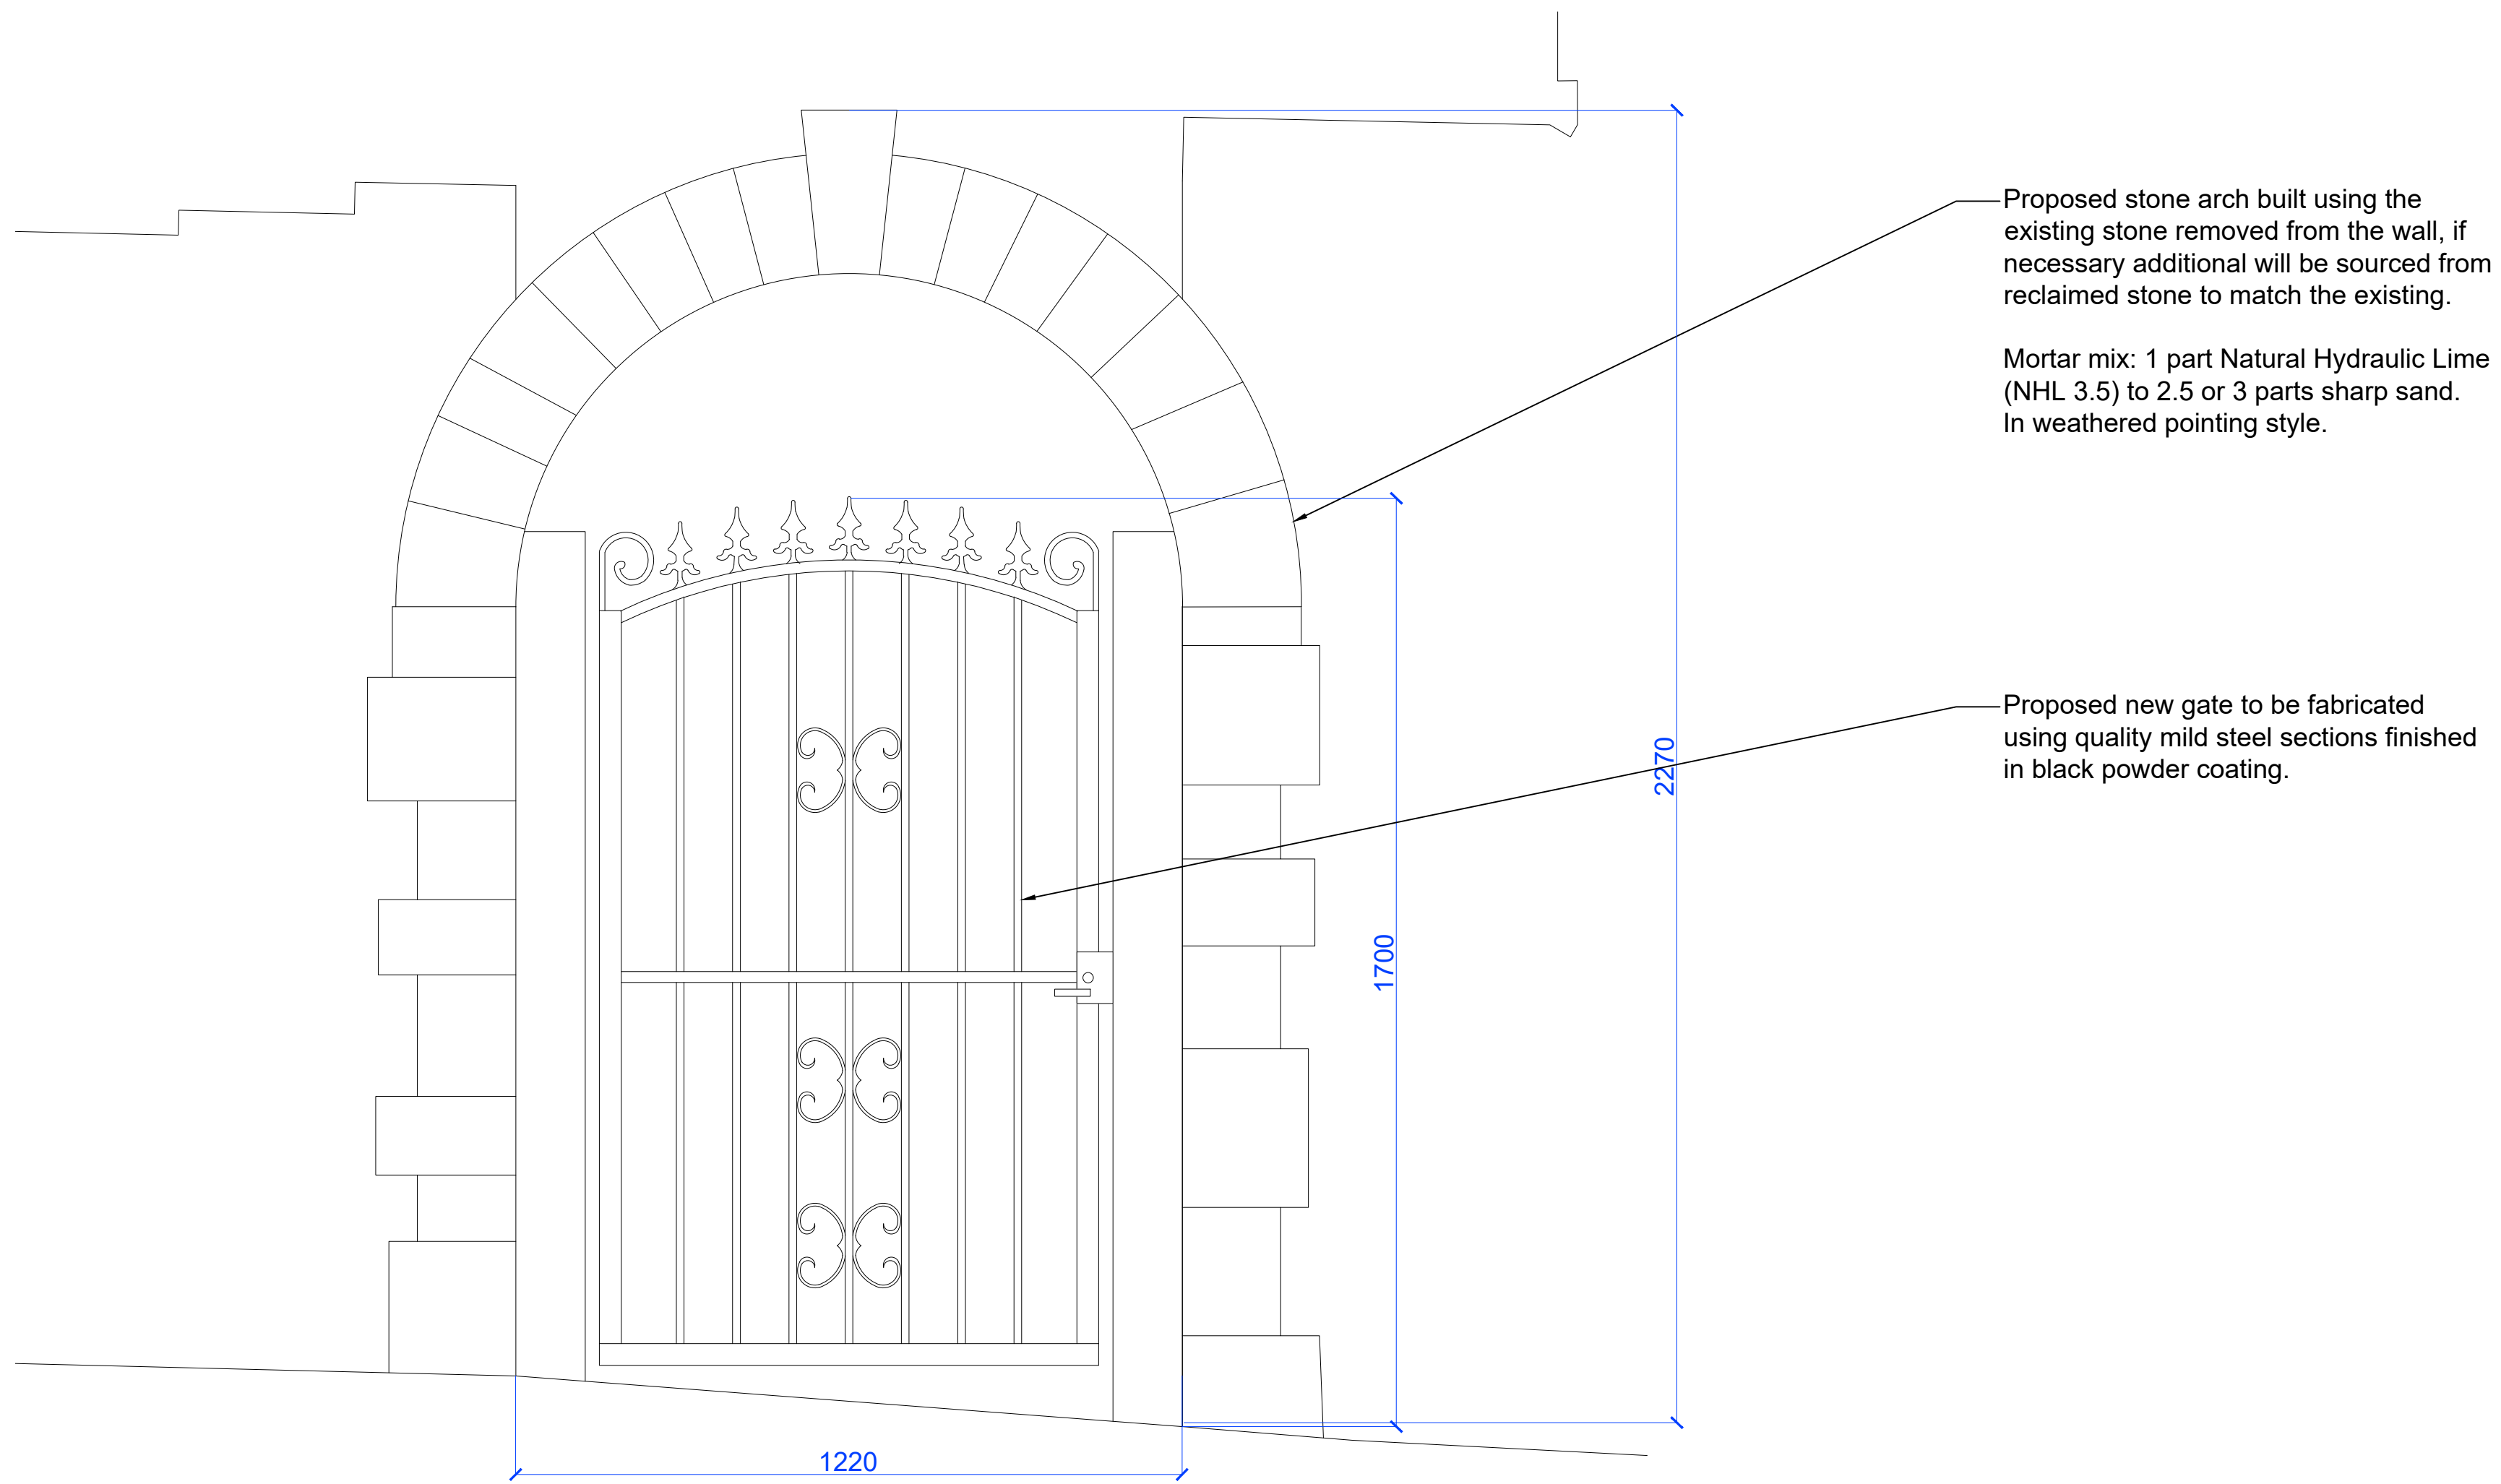


Proposed Gate Elevation
1:10 at A1

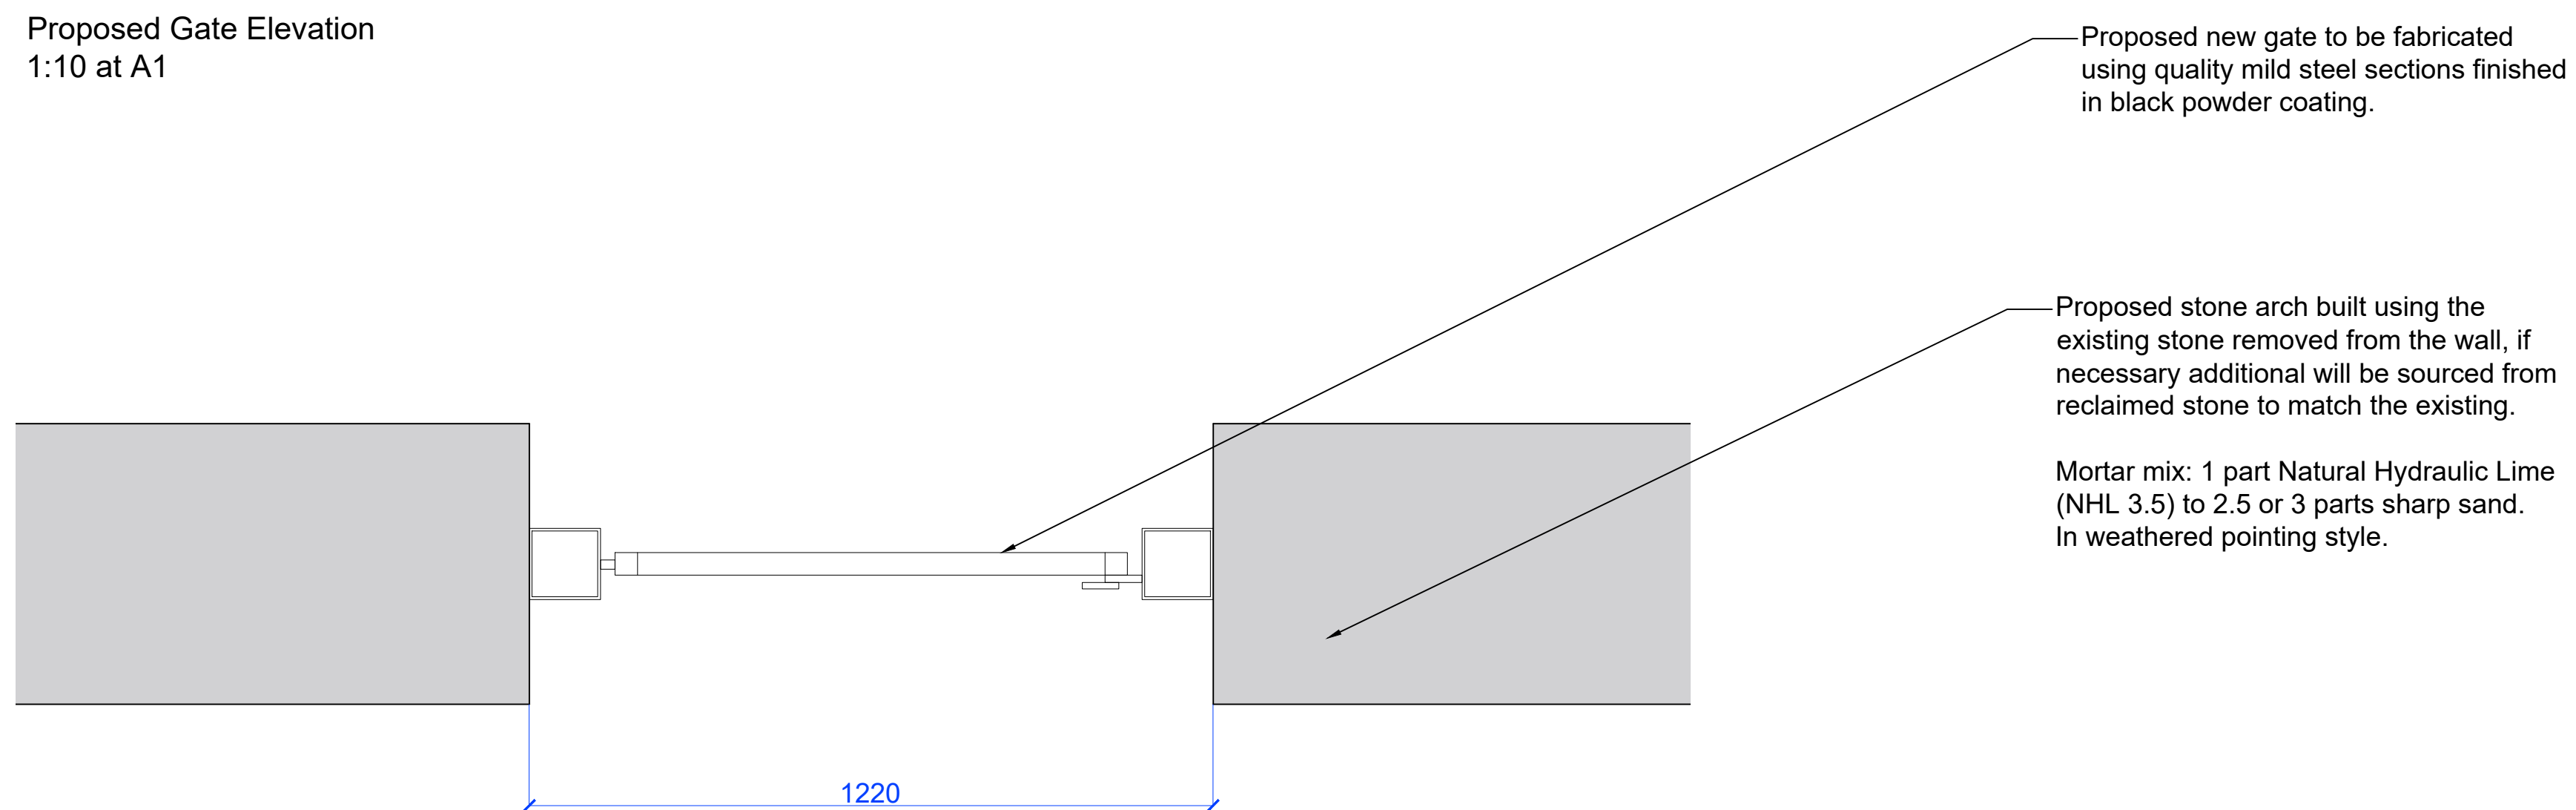

Proposed Gate Plan
1:10 at A1

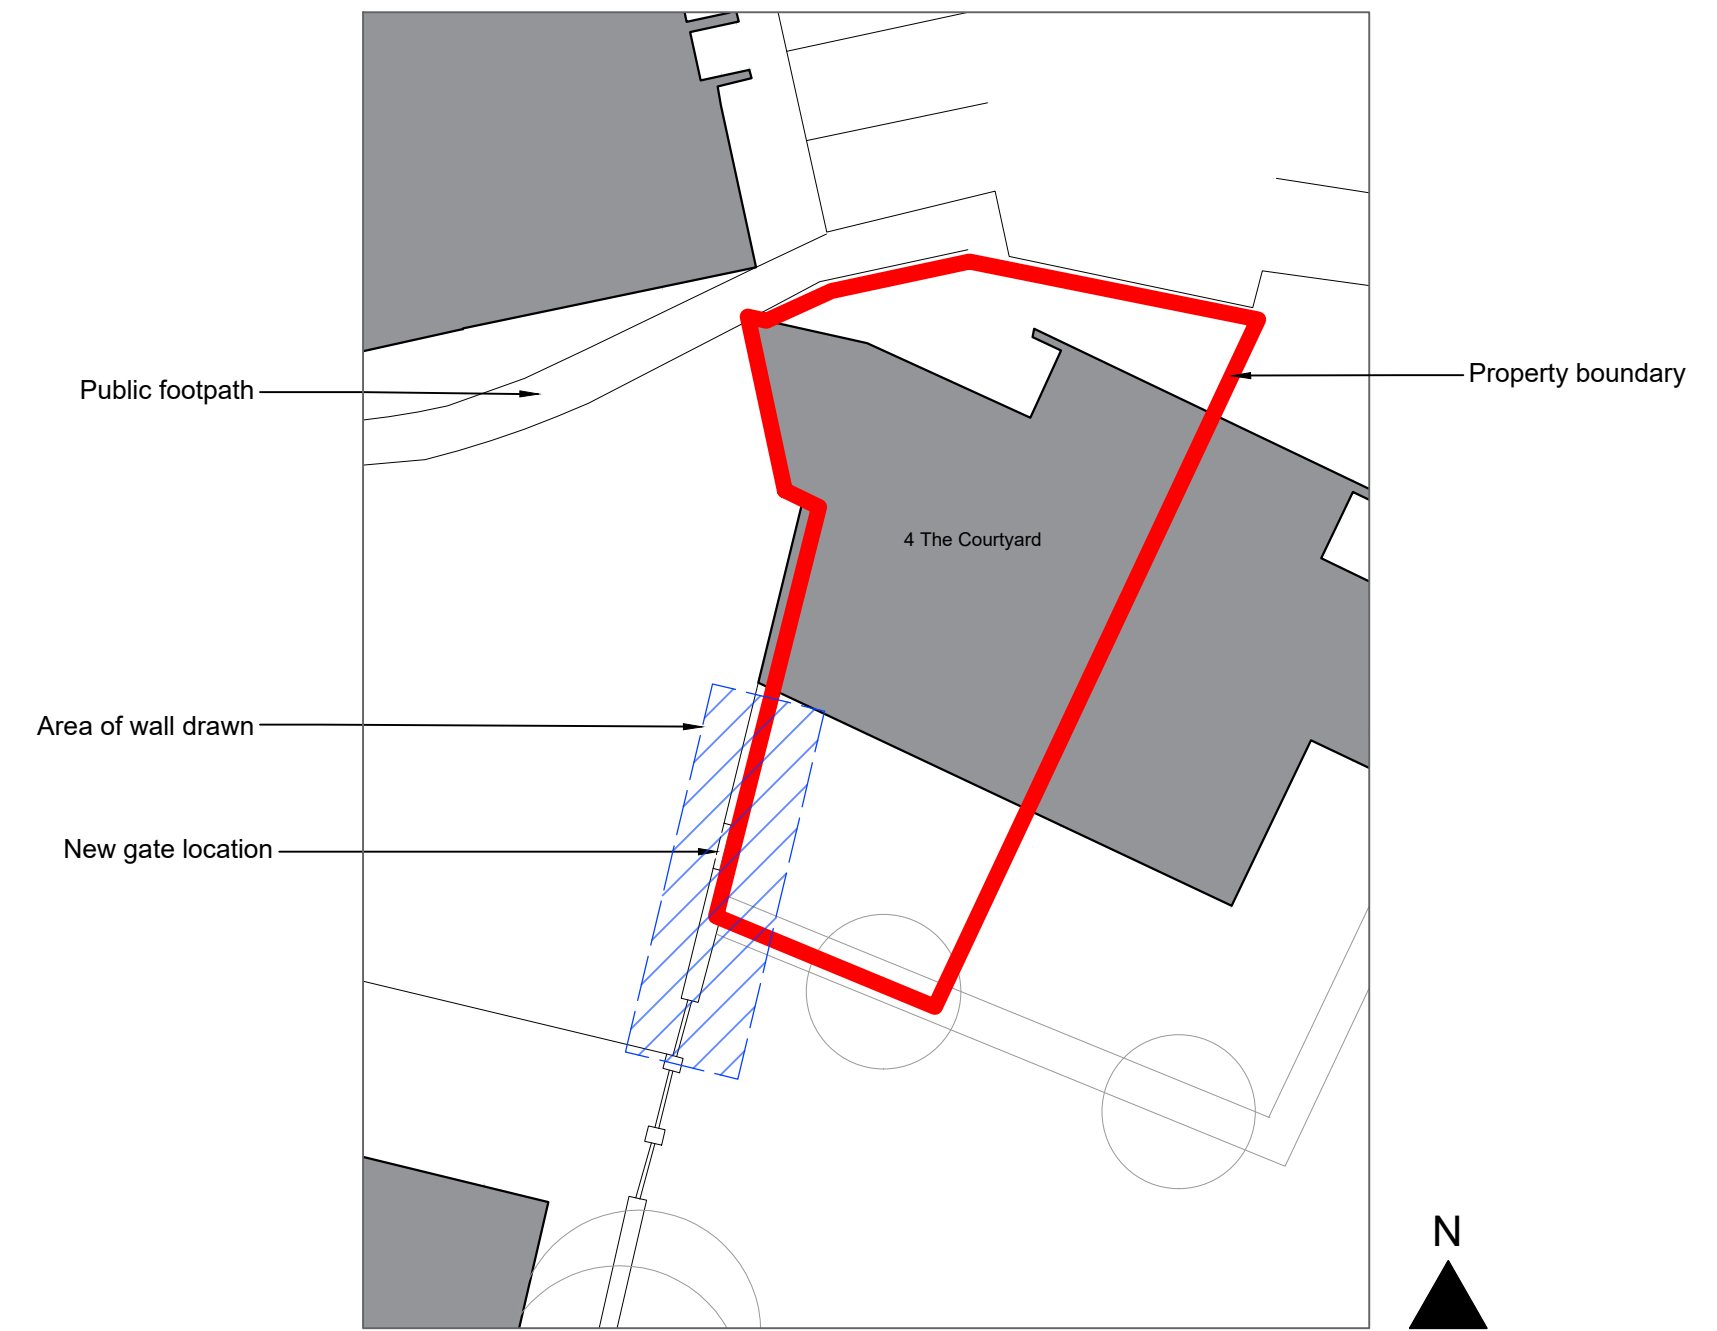

Proposed Plan 1:200

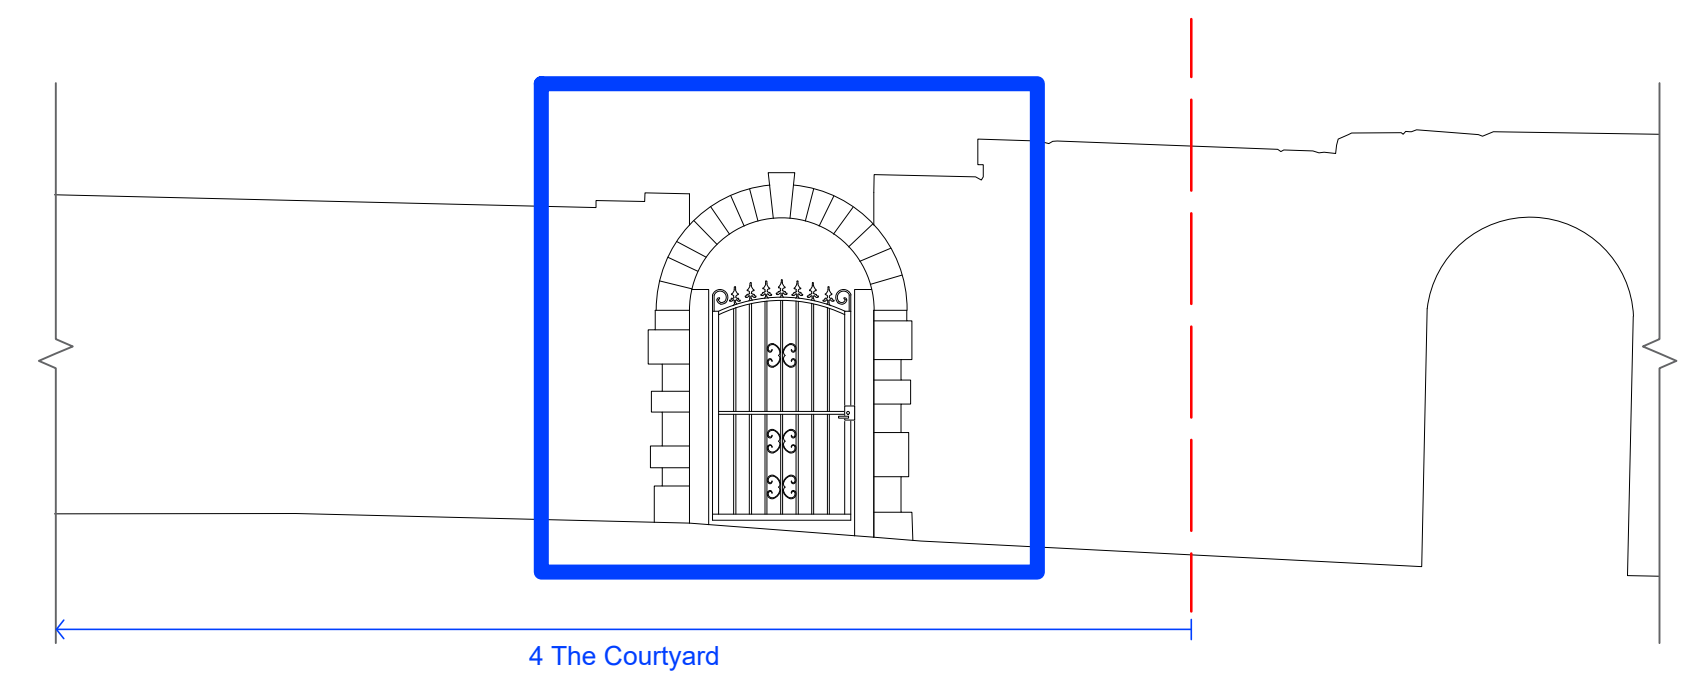

Proposed Wall Elevation

Client: Mo Gholami, 4 The Courtyard, Buxshalls Estate, RH16 2QY			
Architect: Rosanna Wyeth, 2c Quakers Lane, Haywards Heath, RH16 3QD			
Site: 4 The Courtyard, Buxshalls Estate, RH16 2QY			
Project No: 2603 4 The Courtyard			
Drawing	Revision	Issued Date	Scale
004 Proposed Detailed Gate	-	10/07/2026	1:10 at A1