


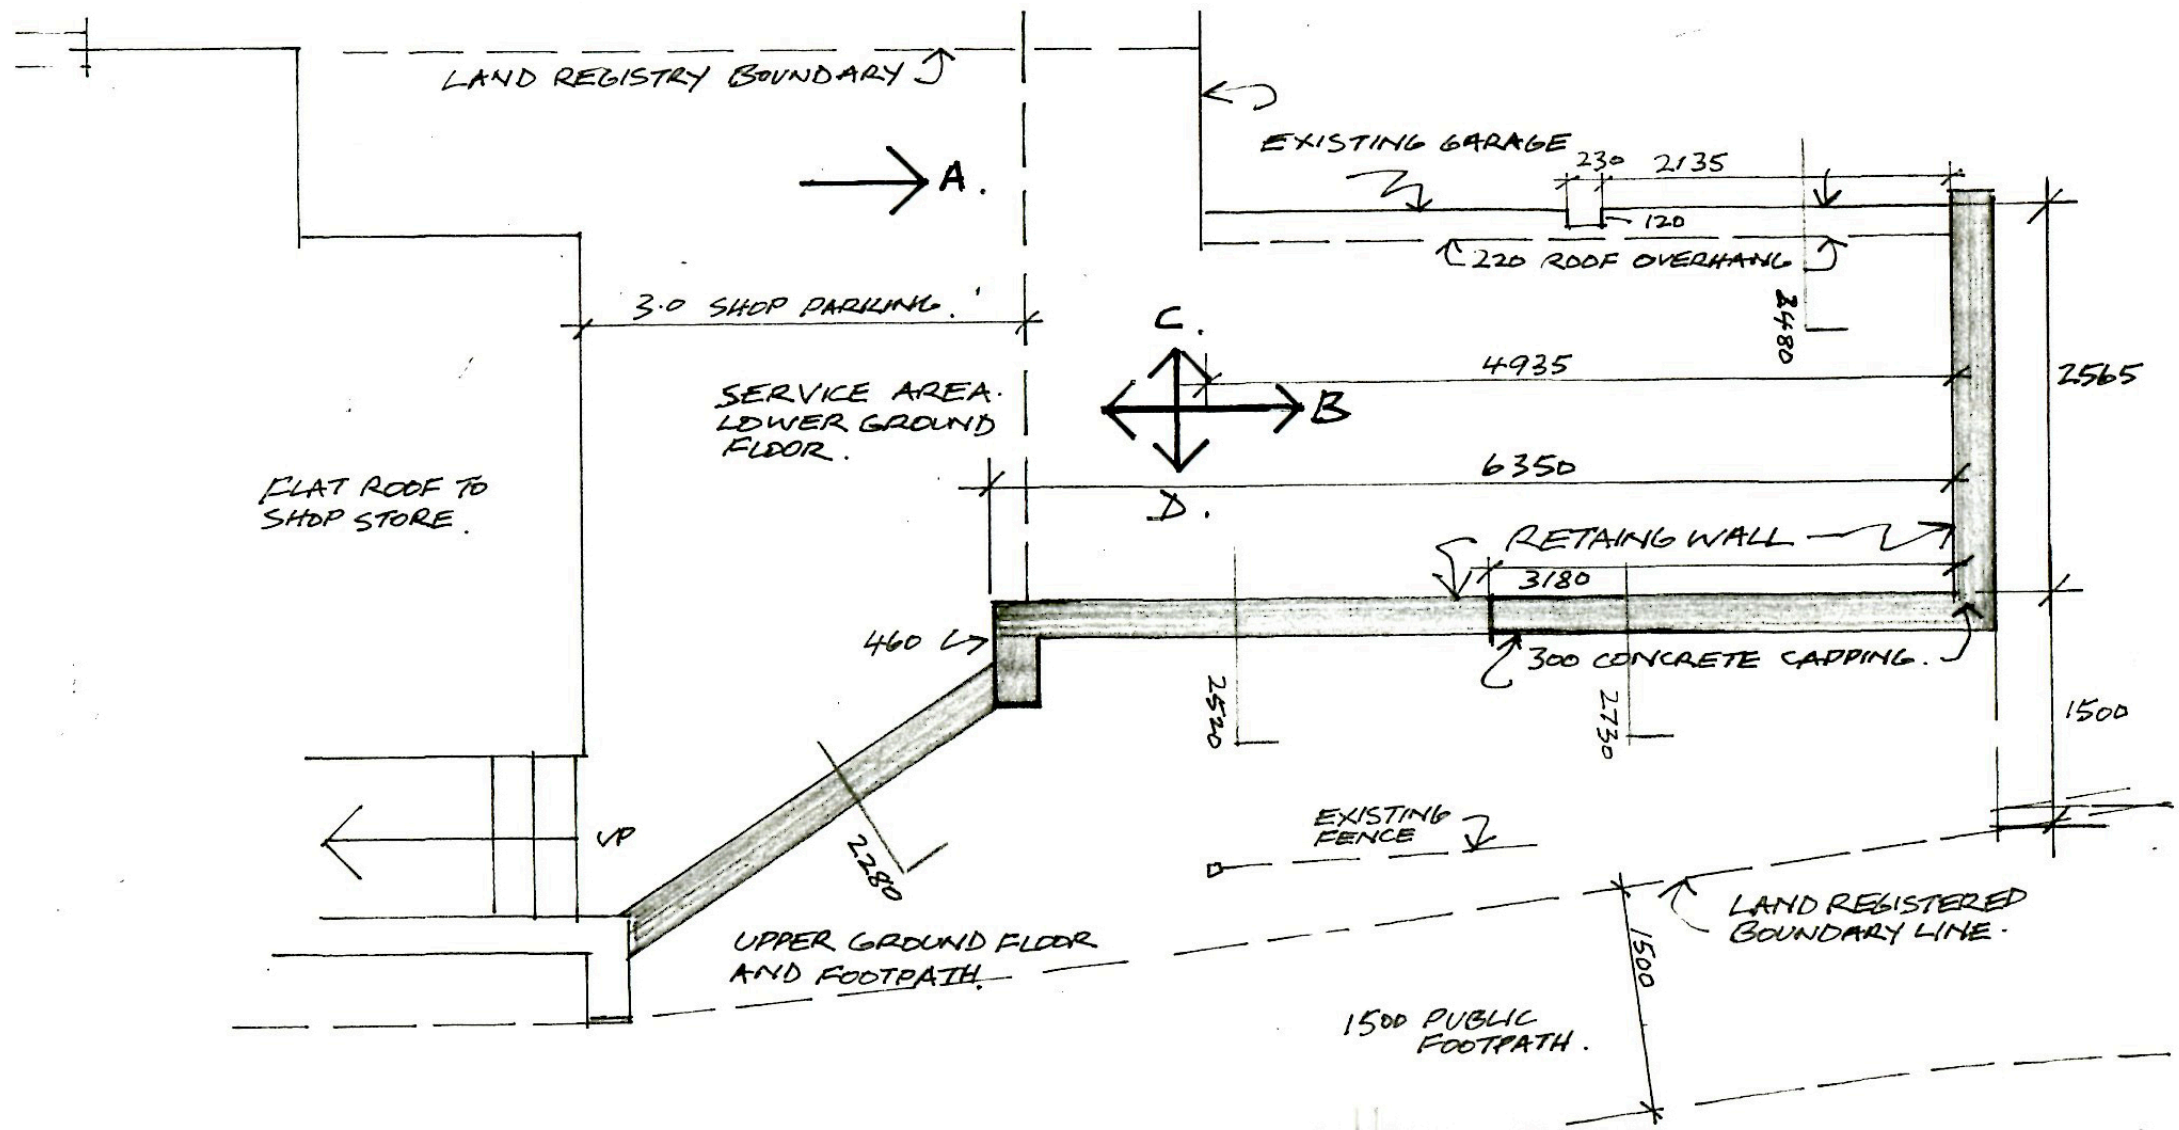

APPLICATION
SITE AREA 25 M²

Propose new House at
the rear of 1 Park Parade RH16 4LX
Drawing No. 25/1. SURVEY

SCALE 1:50