


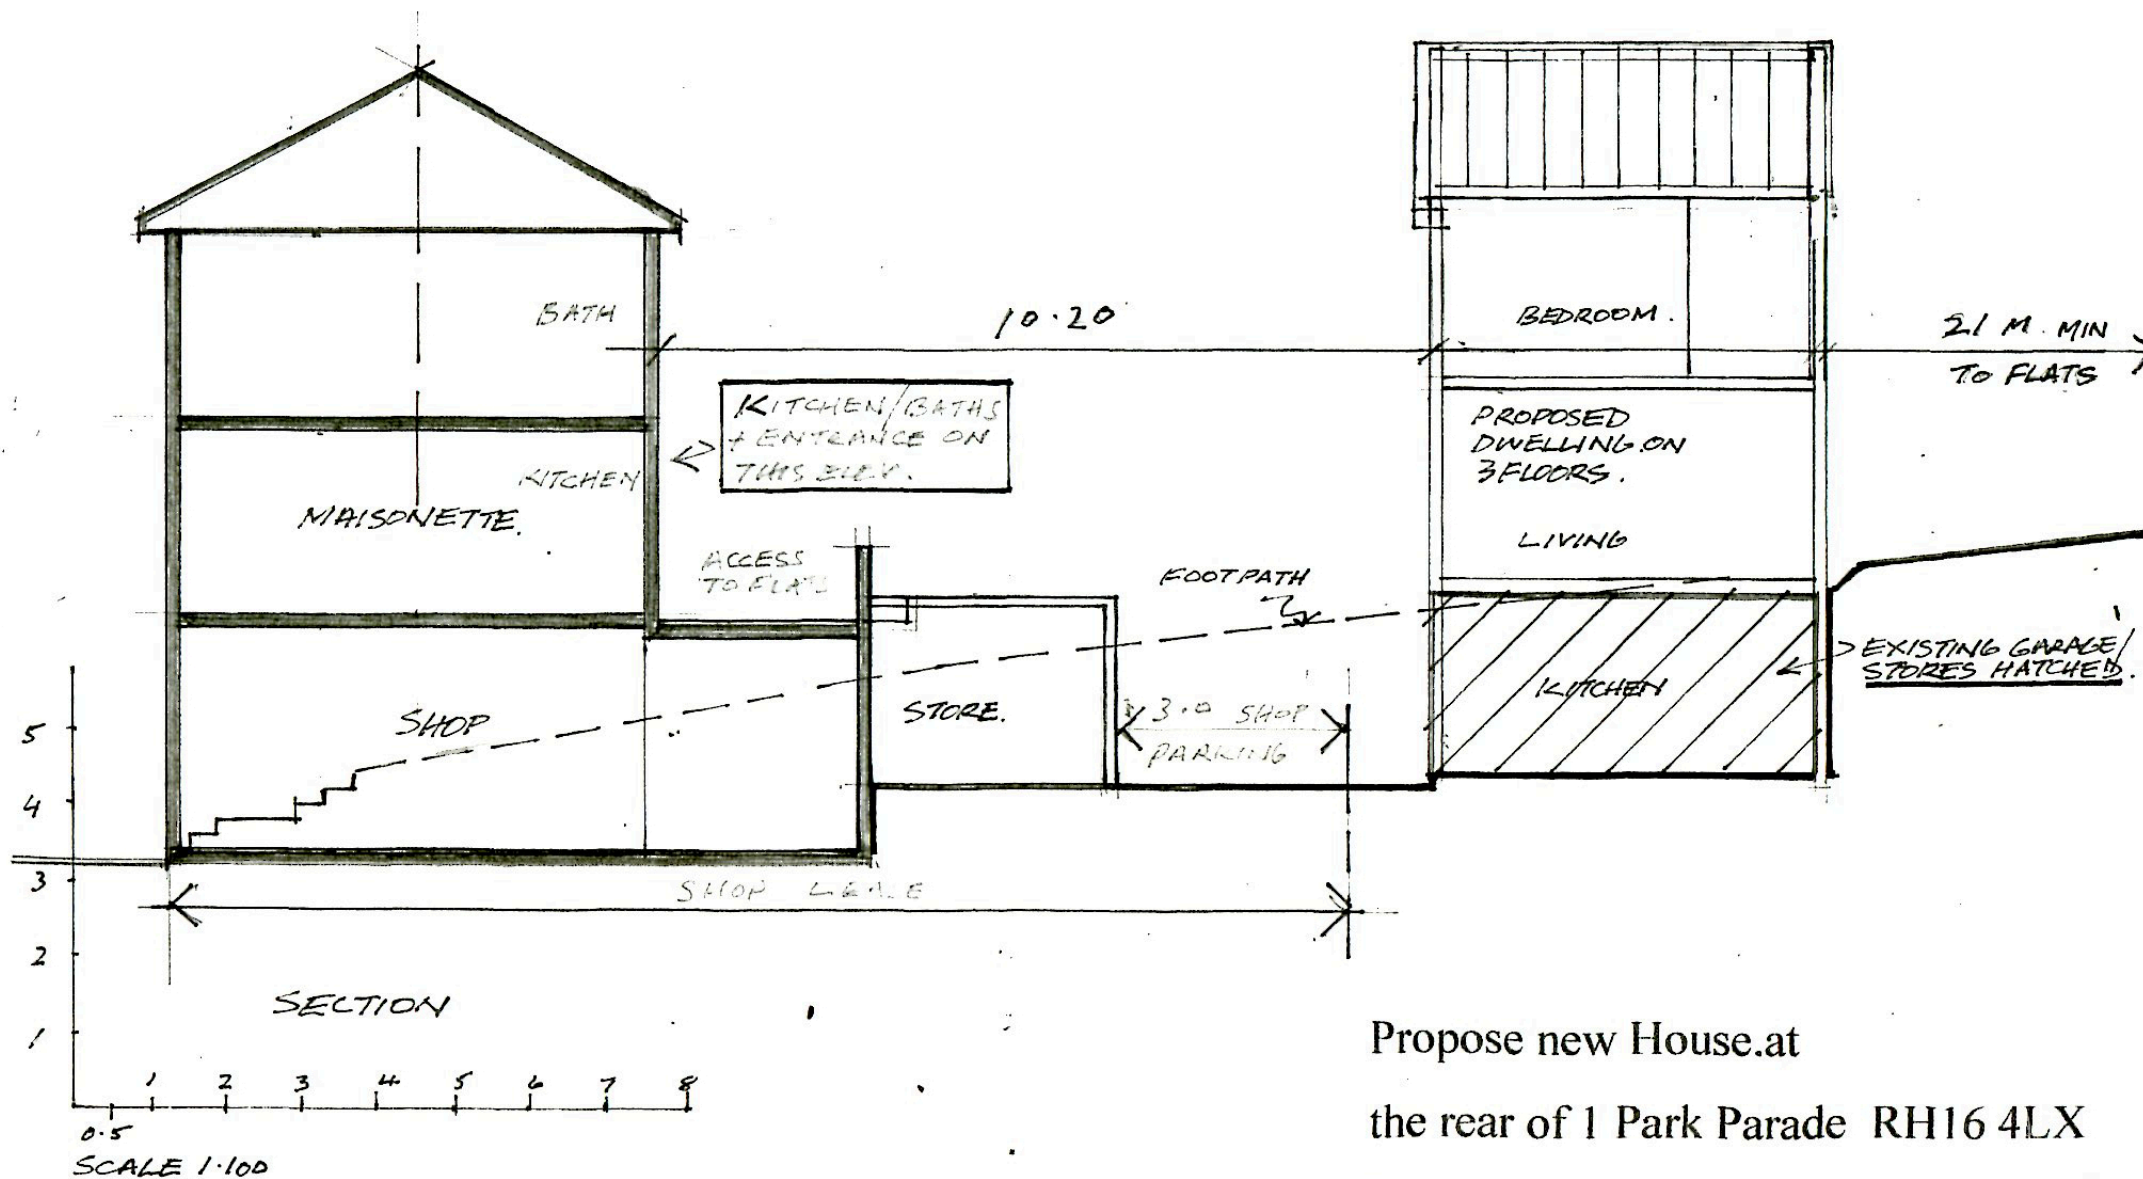

Propose new House.at
the rear of 1 Park Parade RH16 4LX
Drawing No. 25/7