


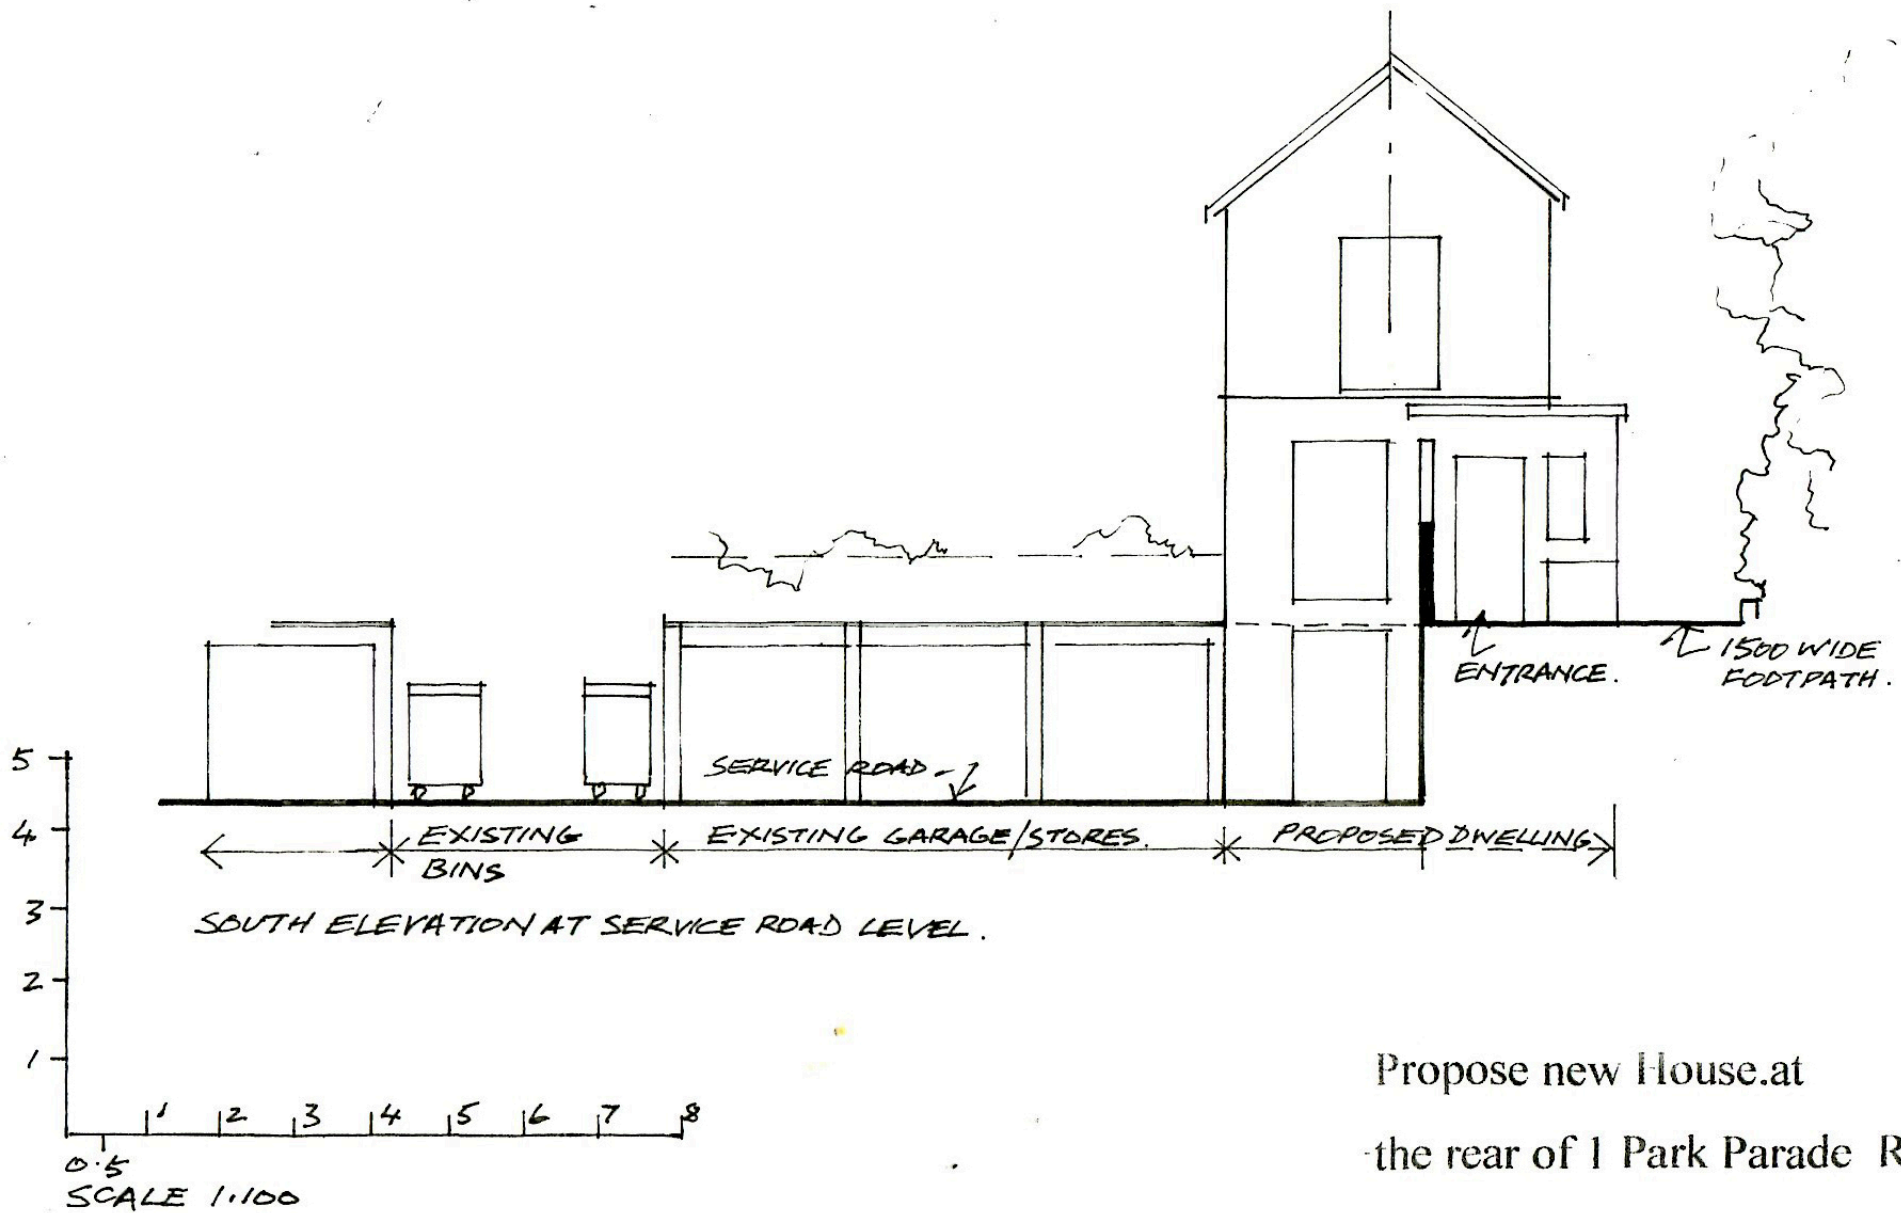

Propose new House.at

the rear of 1 Park Parade RH16 4LX

Drawing No. 25/ 8