



ELEVATION B

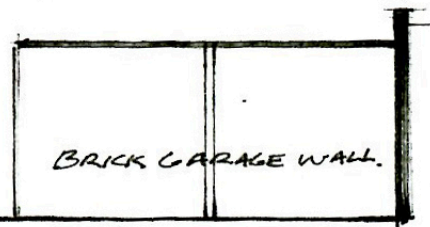


ELEVATION C

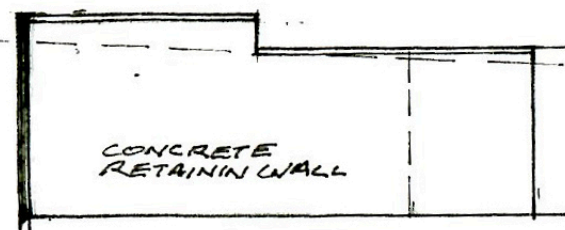

ELEVATION D

7.
6
5
4
3
2
1

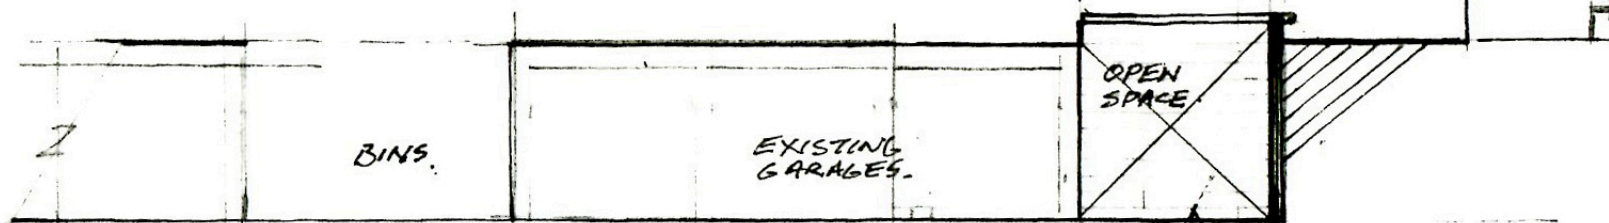

EXISTING ELEVATION A

FOR PLAN SEE
SURVEY DRAWING.

EXISTING ELEVATIONS.
SEE SURVEY DRG 25/1 FOR PLAN.

PROPOSED NEW HOUSE AT
REAR OF 1 PARK PARADE RH16 4LX
DRAWING N° 25/11

1 2 3 4 5
SCALE 1:100