


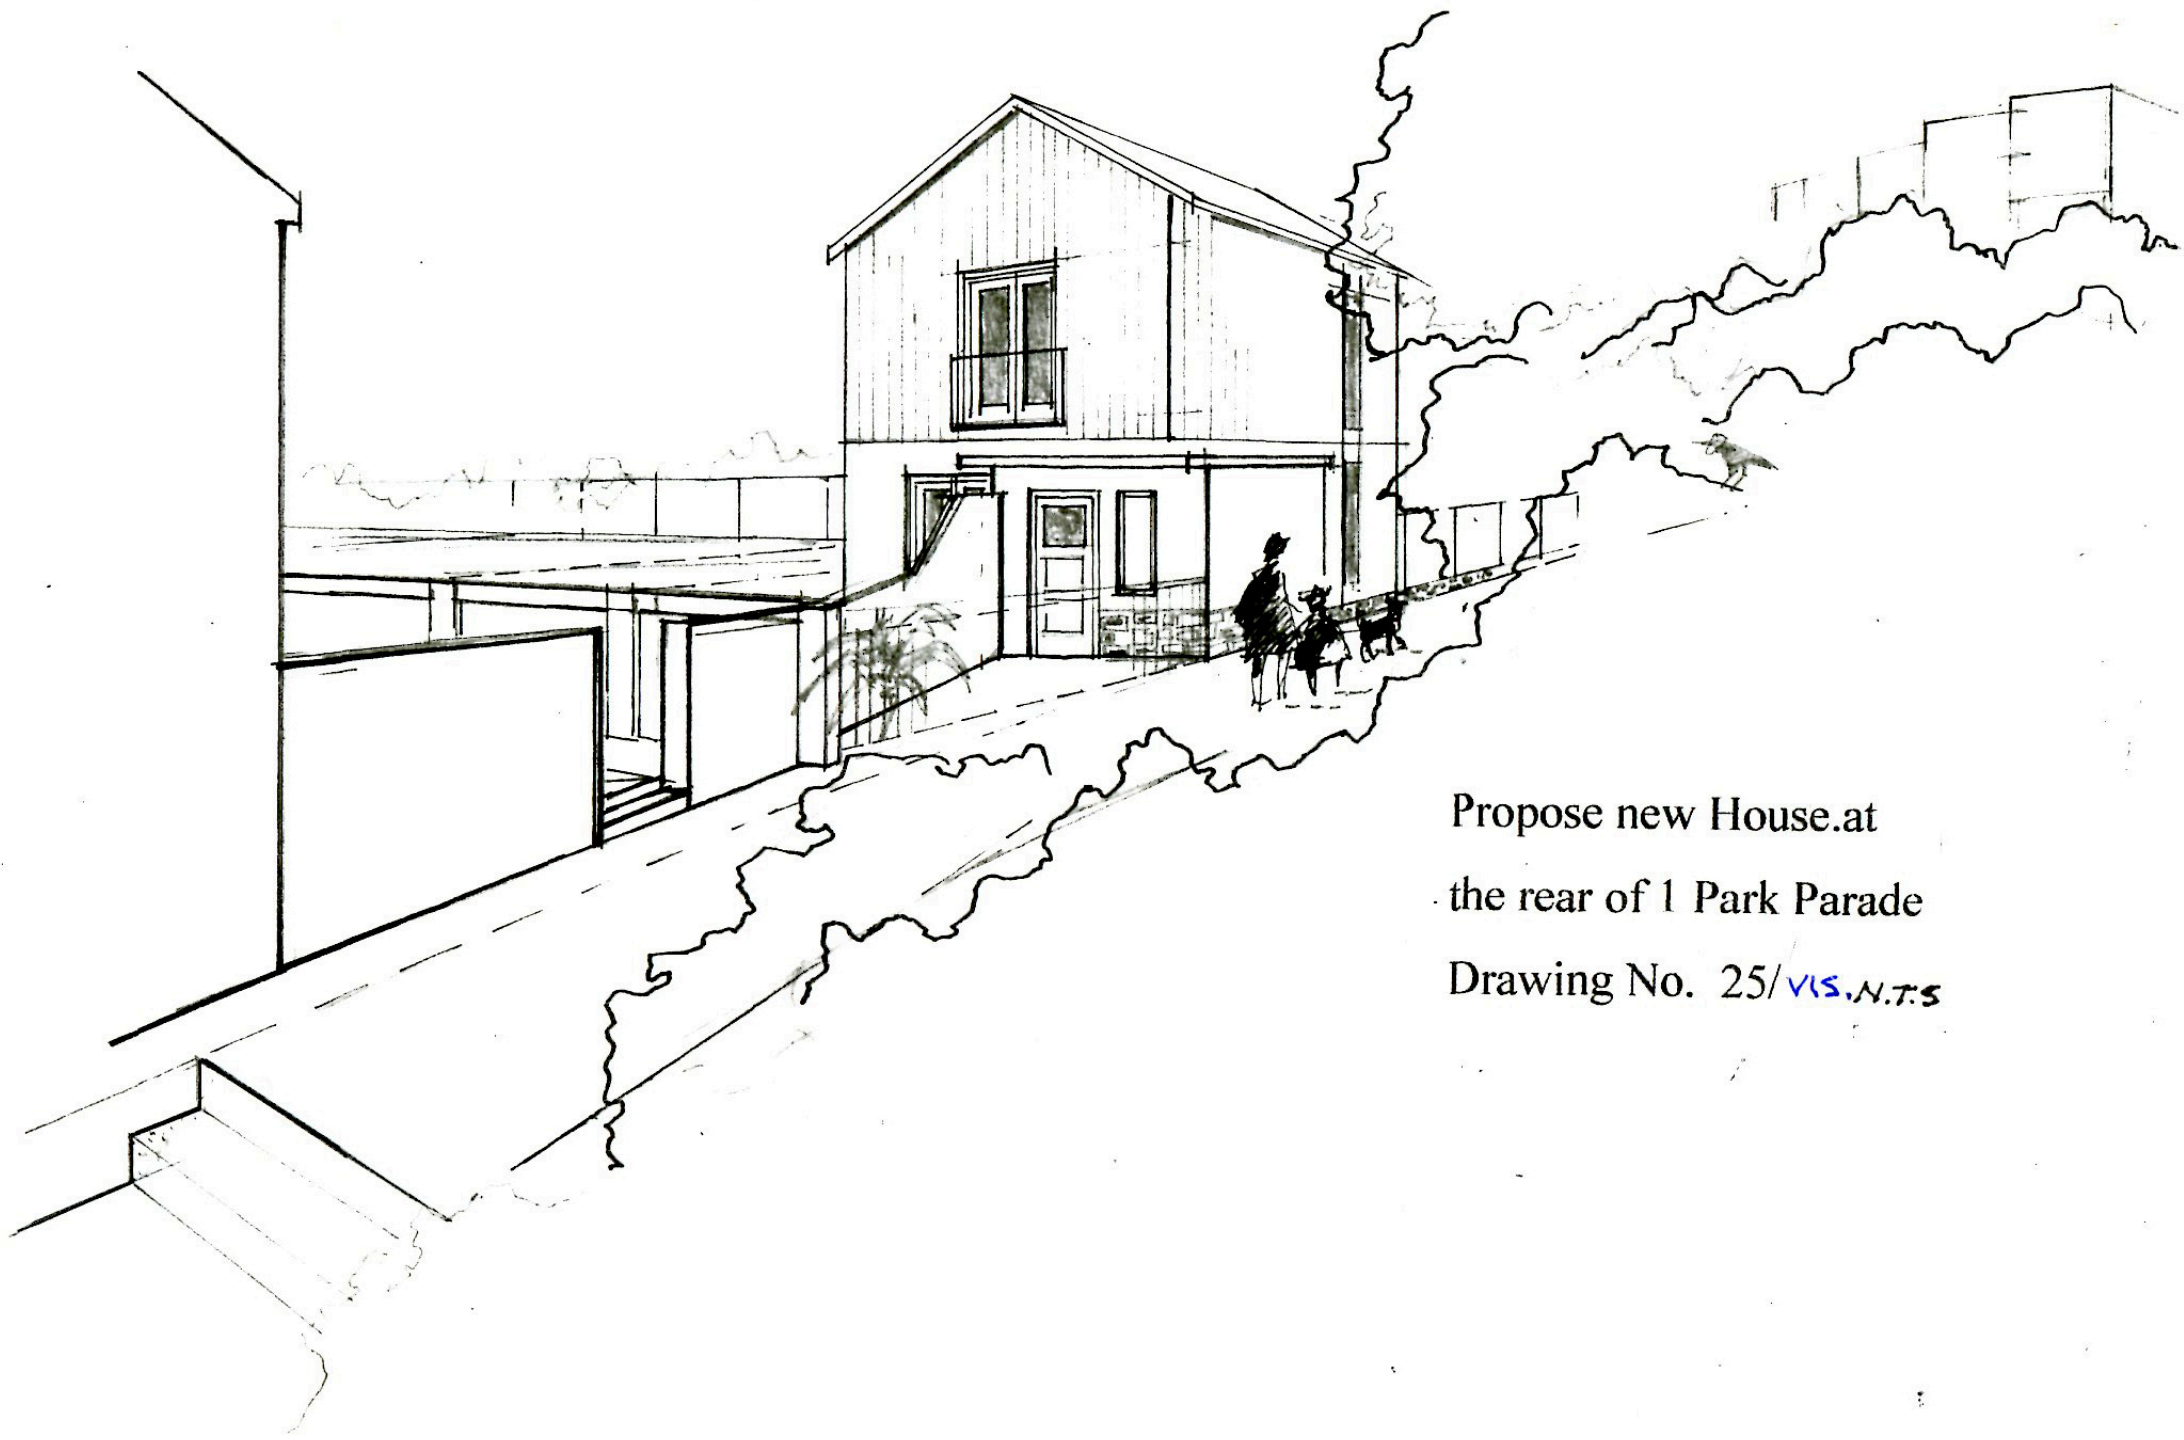

Propose new House.at
the rear of 1 Park Parade
Drawing No. 25/*VLS*.N.T.S