

- Materials Key:
- 1. Red brick
 - 2. Red clay roof tiles
 - 3. White painted brick
 - 4. White framed windows / doors
 - 5. Concrete aperture lintels
 - 6. White / cream brick
 - 7. Light grey powder coated aluminium windows / doors



Proposed North (Side) Elevation



Proposed East (Front) Elevation




Proposed West (Rear) Elevation

Revisions:
- A - 02.25 - Alterations to bathroom windows



Proposed Section 1

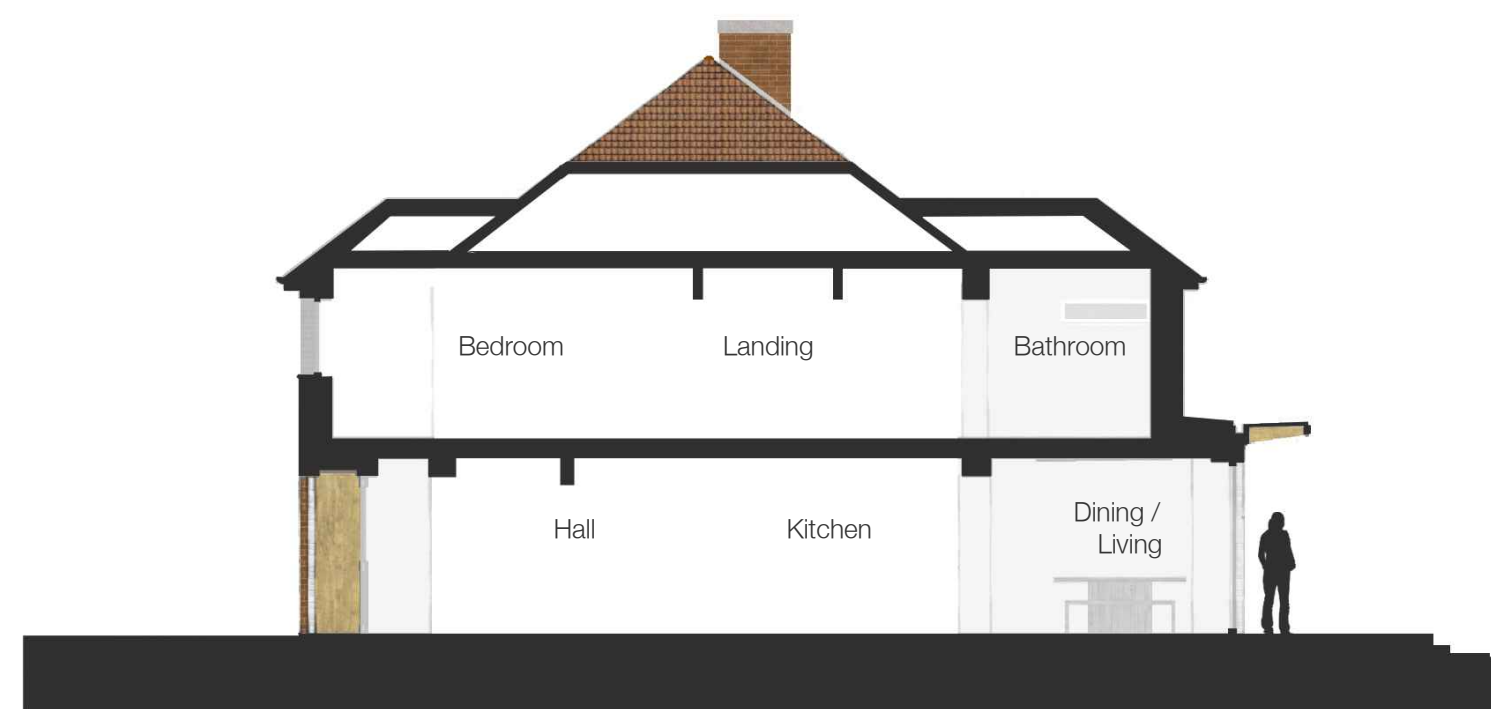

Proposed Section 1

Cerath Studio

Client: Claire & Steve Hall
Project: 61 Stonepound Road : Hassocks : BN6 8PR
Title: Proposed Elevations & Sections
Drawing: CS012.PL.006.A
Date: Jan '25
Scale: 1:100 @ A2