



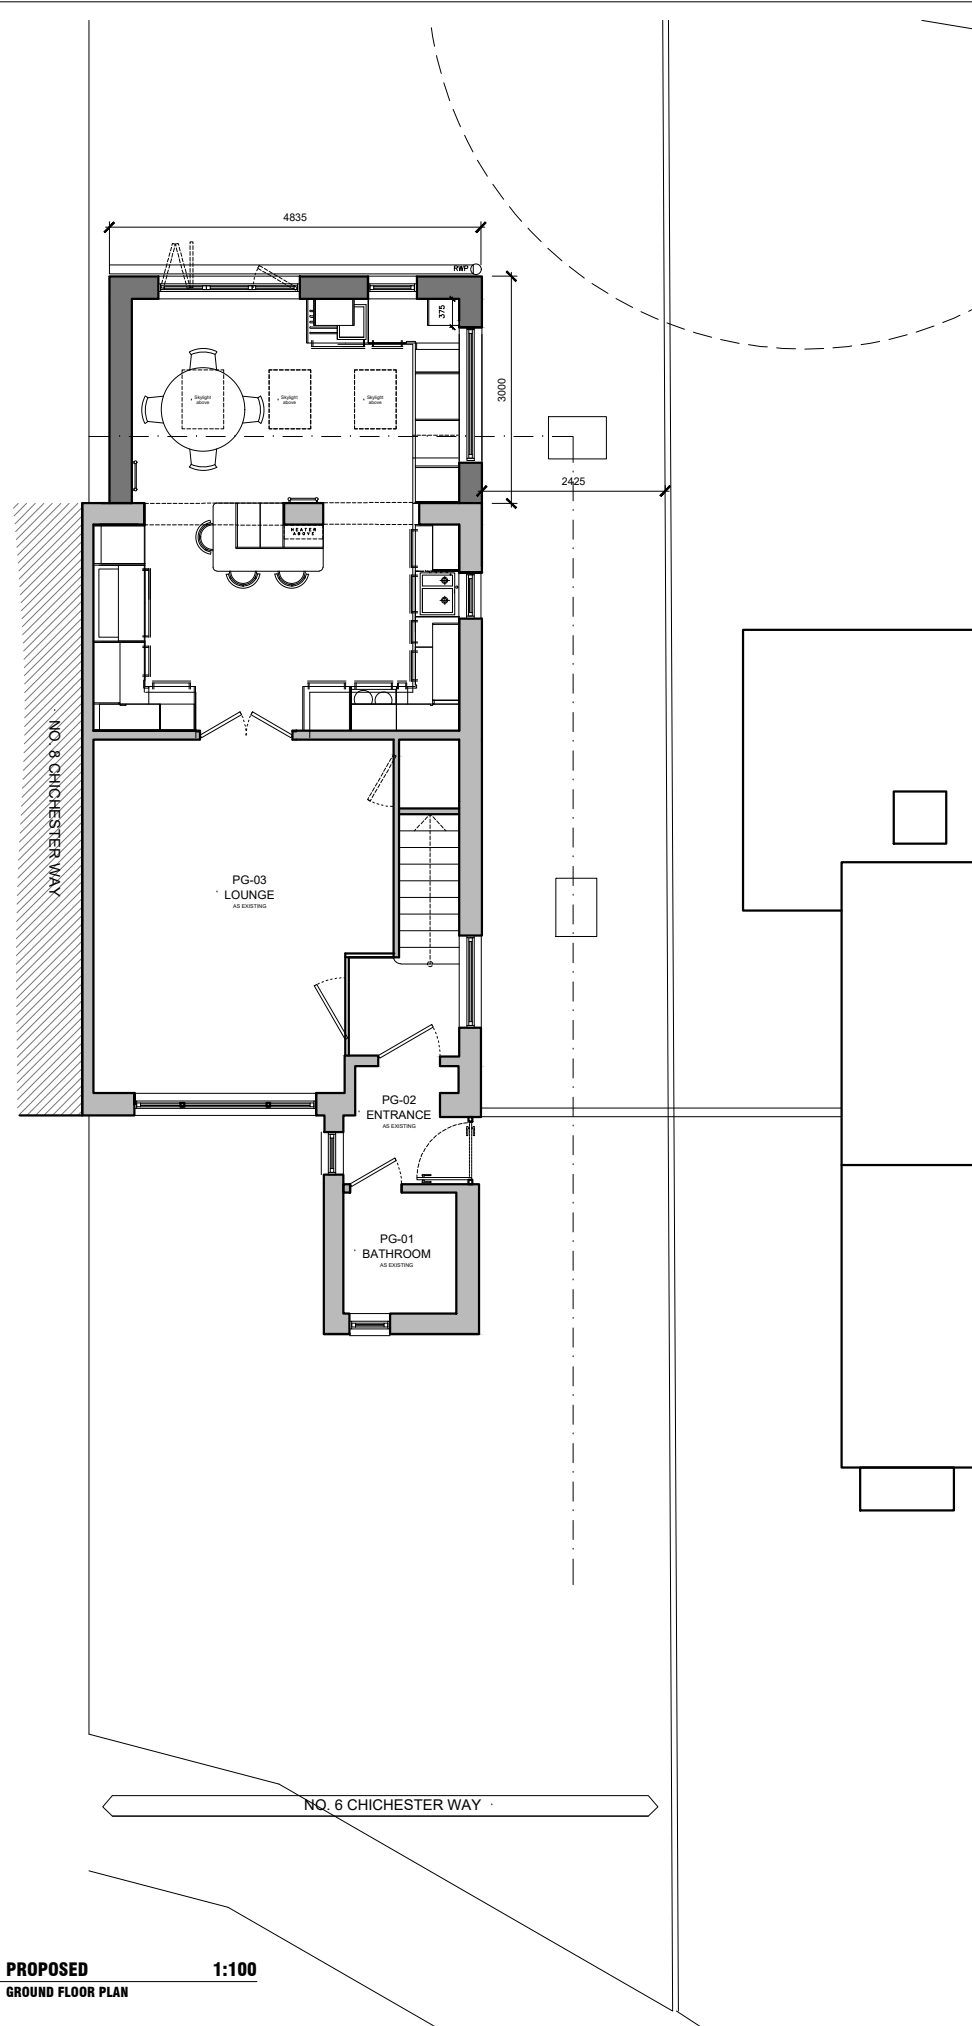

1 PROPOSED
GROUND FLOOR PLAN 1:100




2 PROPOSED
FRONT ELEVATION 1:100

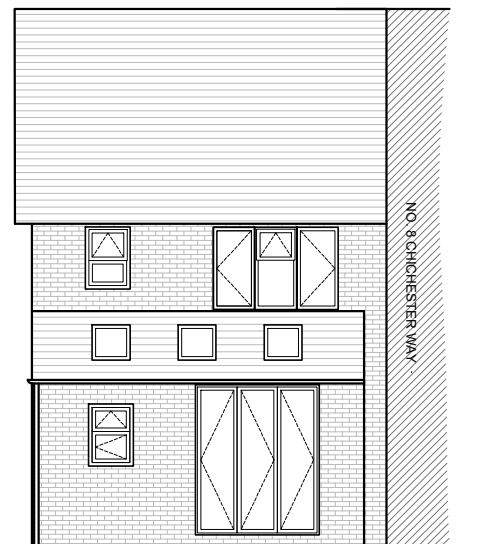

3 PROPOSED
REAR ELEVATION 1:100



4 PROPOSED
SIDE ELEVATION 1:100

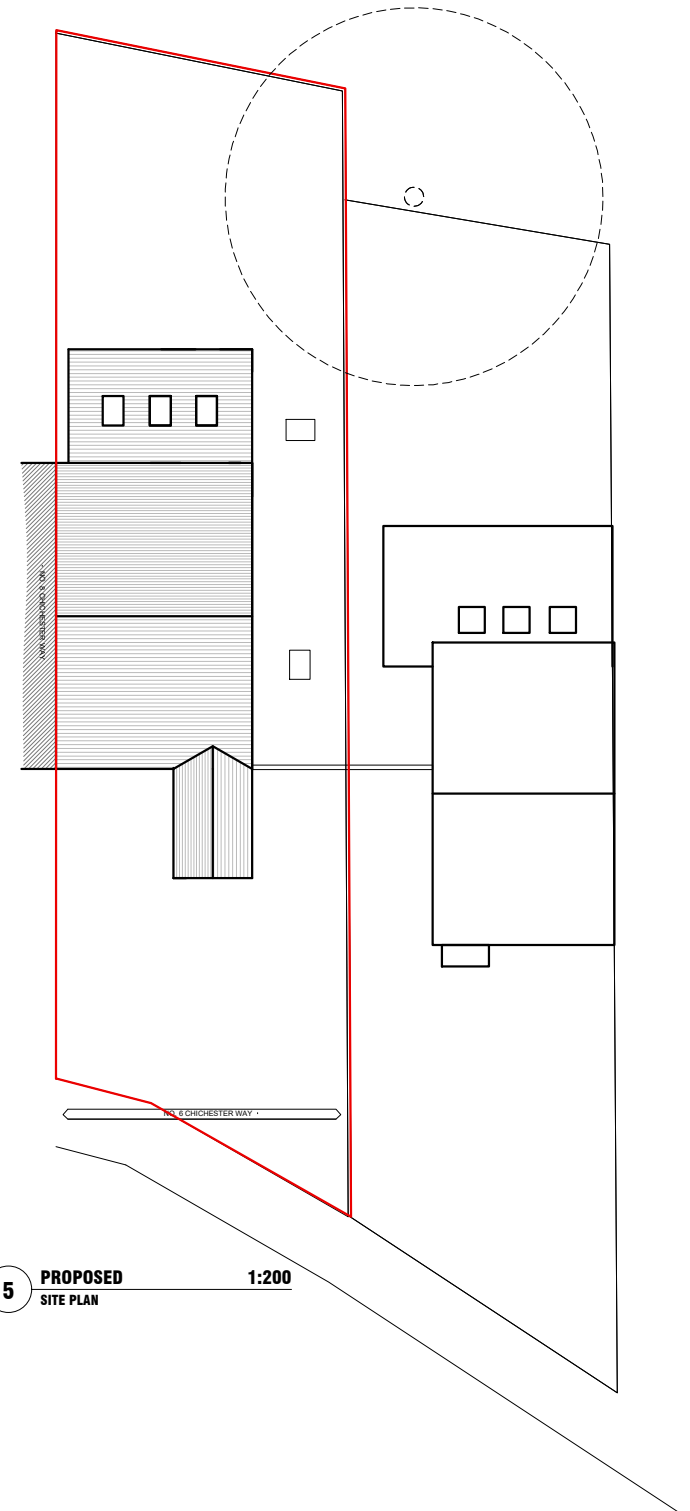

5 PROPOSED
SITE PLAN 1:200