




- KEY
- ALLOCATED PARKING SPACES
= 937
 - ALLOCATED DISABLED SPACES
= 6
 - GARAGES
= 233
 - VISITOR SPACES
= 64
 - UNALLOCATED PARKING SPACES
= 76
 - SUB STATION SPACES
= 5
 - APPROVED PARKING FOR SANG
= 44
 - ALLOTMENT PARKING
= 9

TOTAL
= 1374

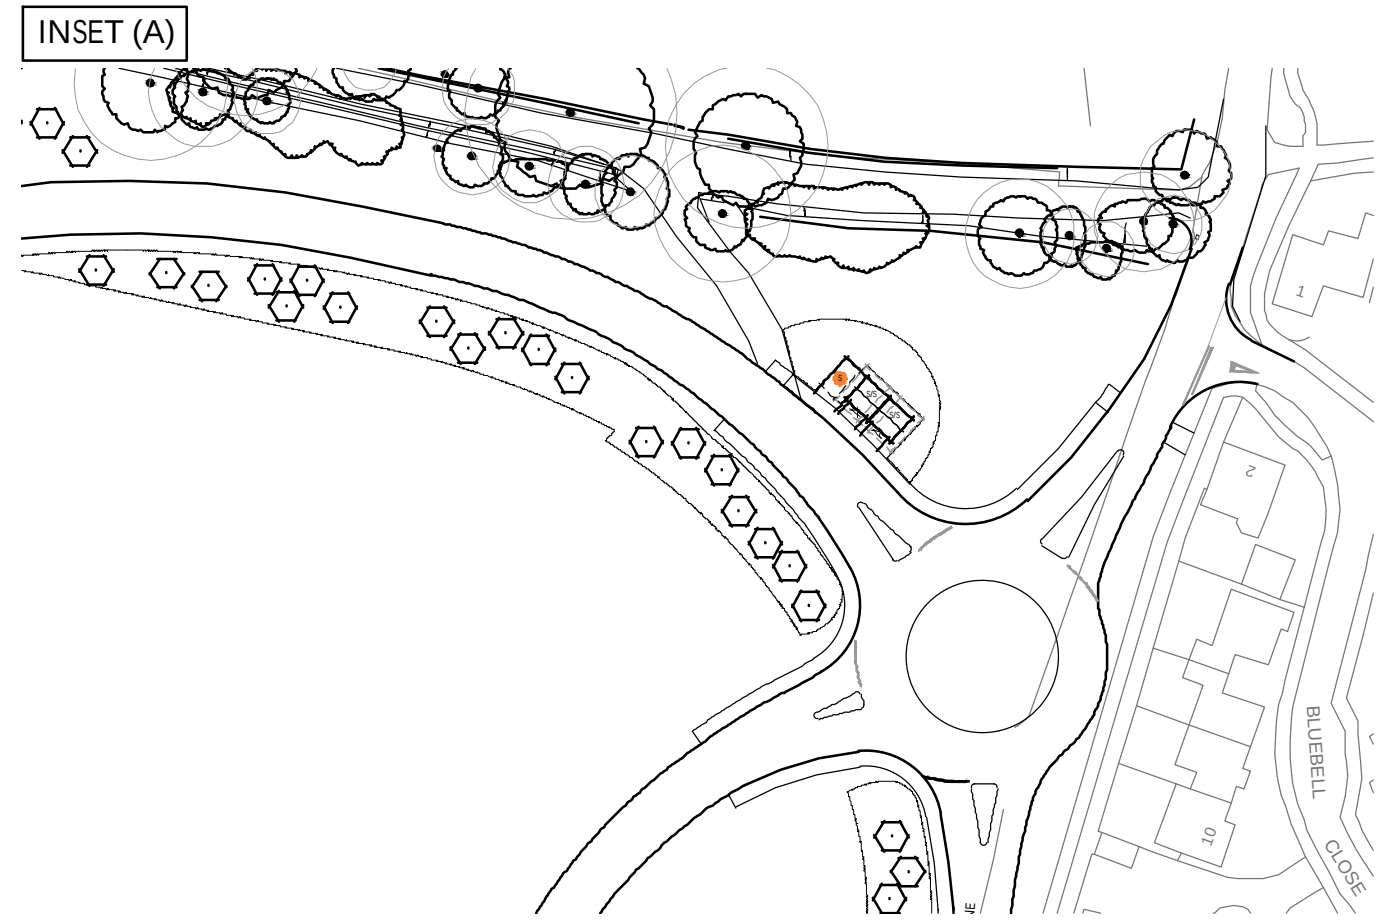

Scale 1:5000

Rev C Date 24.01.25 Drawn LRD Checked BB

UPDATED TO LATEST LAYOUT

Date: DECEMBER 2025

Drawn by: IB Checked by: BB

Proj No: CB_06_002_000 Rev: C

Project: LAND WEST OF IMBERHOME LANE, EAST GRINSTEAD

Title: PARKING STRATEGY PLAN

Client: VistryHomes

Cooper Bailey Limited - Connaught House, 24 Grafton Road, Bagnall, Surrey GU24 5JN - Telephone 01276 450335 - www.cooperbailey.co.uk

COOPERBAILEY

Appendix E