
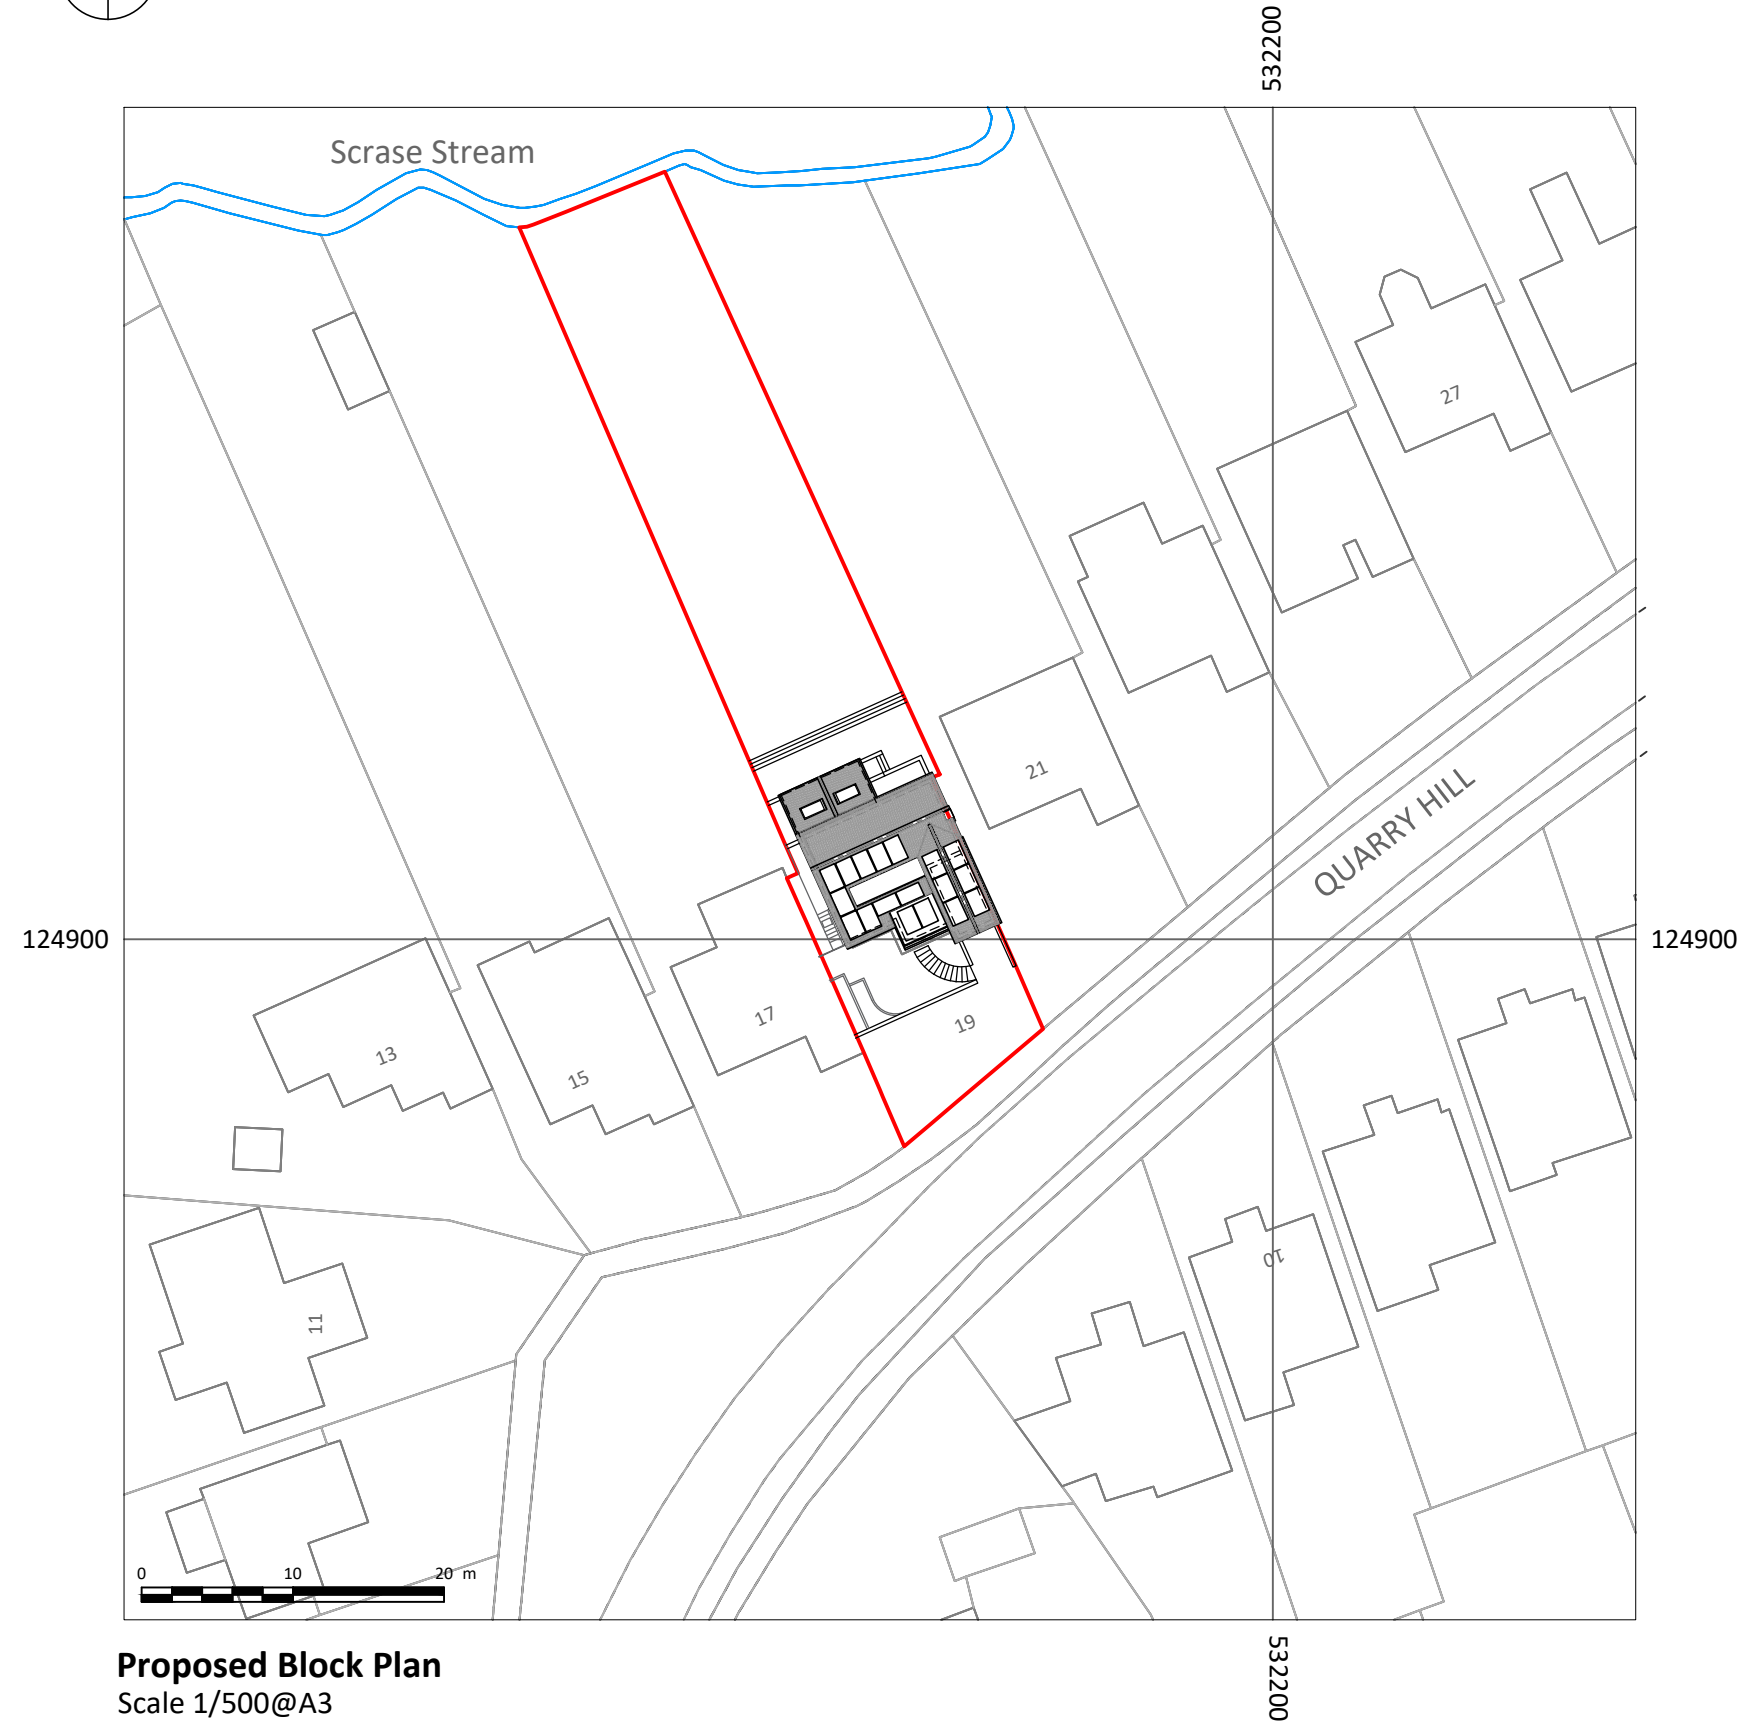


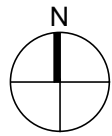

Proposed Block Plan
Scale 1/500@A3

© Crown Copyright and database rights 2024 OS 100047474

- Notes:**
1. The General Contractor is responsible for the verification of all dimensions on site and shall inform the contract administrator of any discrepancies.
 2. Do not scale from this drawing unless for Planning purposes. Use figure dimensions only for construction purposes.
 3. Existing foundations, lintels and wall to be exposed if required by Building Control for assessment and upgrading if found inadequate.
 4. It is the home owners responsibility to obtain party wall, line of junction or notice of adjacent excavation agreements.

Line reference:

EXISTING BRICK WALL	PROPOSED CAVITY WALL
EXISTING TIMBER WALL	PROPOSED STUD WALL
DEMOLITION	BOUNDARY LINE
AXIS LINE	PROPOSED FOUNDATIONS
EXISTING FOUNDATIONS	PROPOSED TIMBER JOISTS
PROPOSED STEEL BEAMS	

06.01.26	Patio updated	B
18.10.24	Option A omitted	A
02.10.24	Preliminary Drawings	Prelims
Date:	Description:	Rev.:

Stella Kordista
Architecture Workshop

Stella Kordista
Architect Engineer NTUA
25 Trevelyan Place, Haywards Heath, West Sussex, UK
mobile: +447881870270
e-mail: info@stellakordista.com
website: www.stellakordista.com

RIBA
Chartered
Member

Architects
Registration
Board

Project:

19 Quarry Hill, Haywards Heath, RH16 1NG
Ground floor rear extension

Client:

Anna & Oliver Wild

Drawing Title:		Drawing No:
Proposed Block Plan		P.06
Drawn by:	Scale:	
SK	1:200 @ A3	