


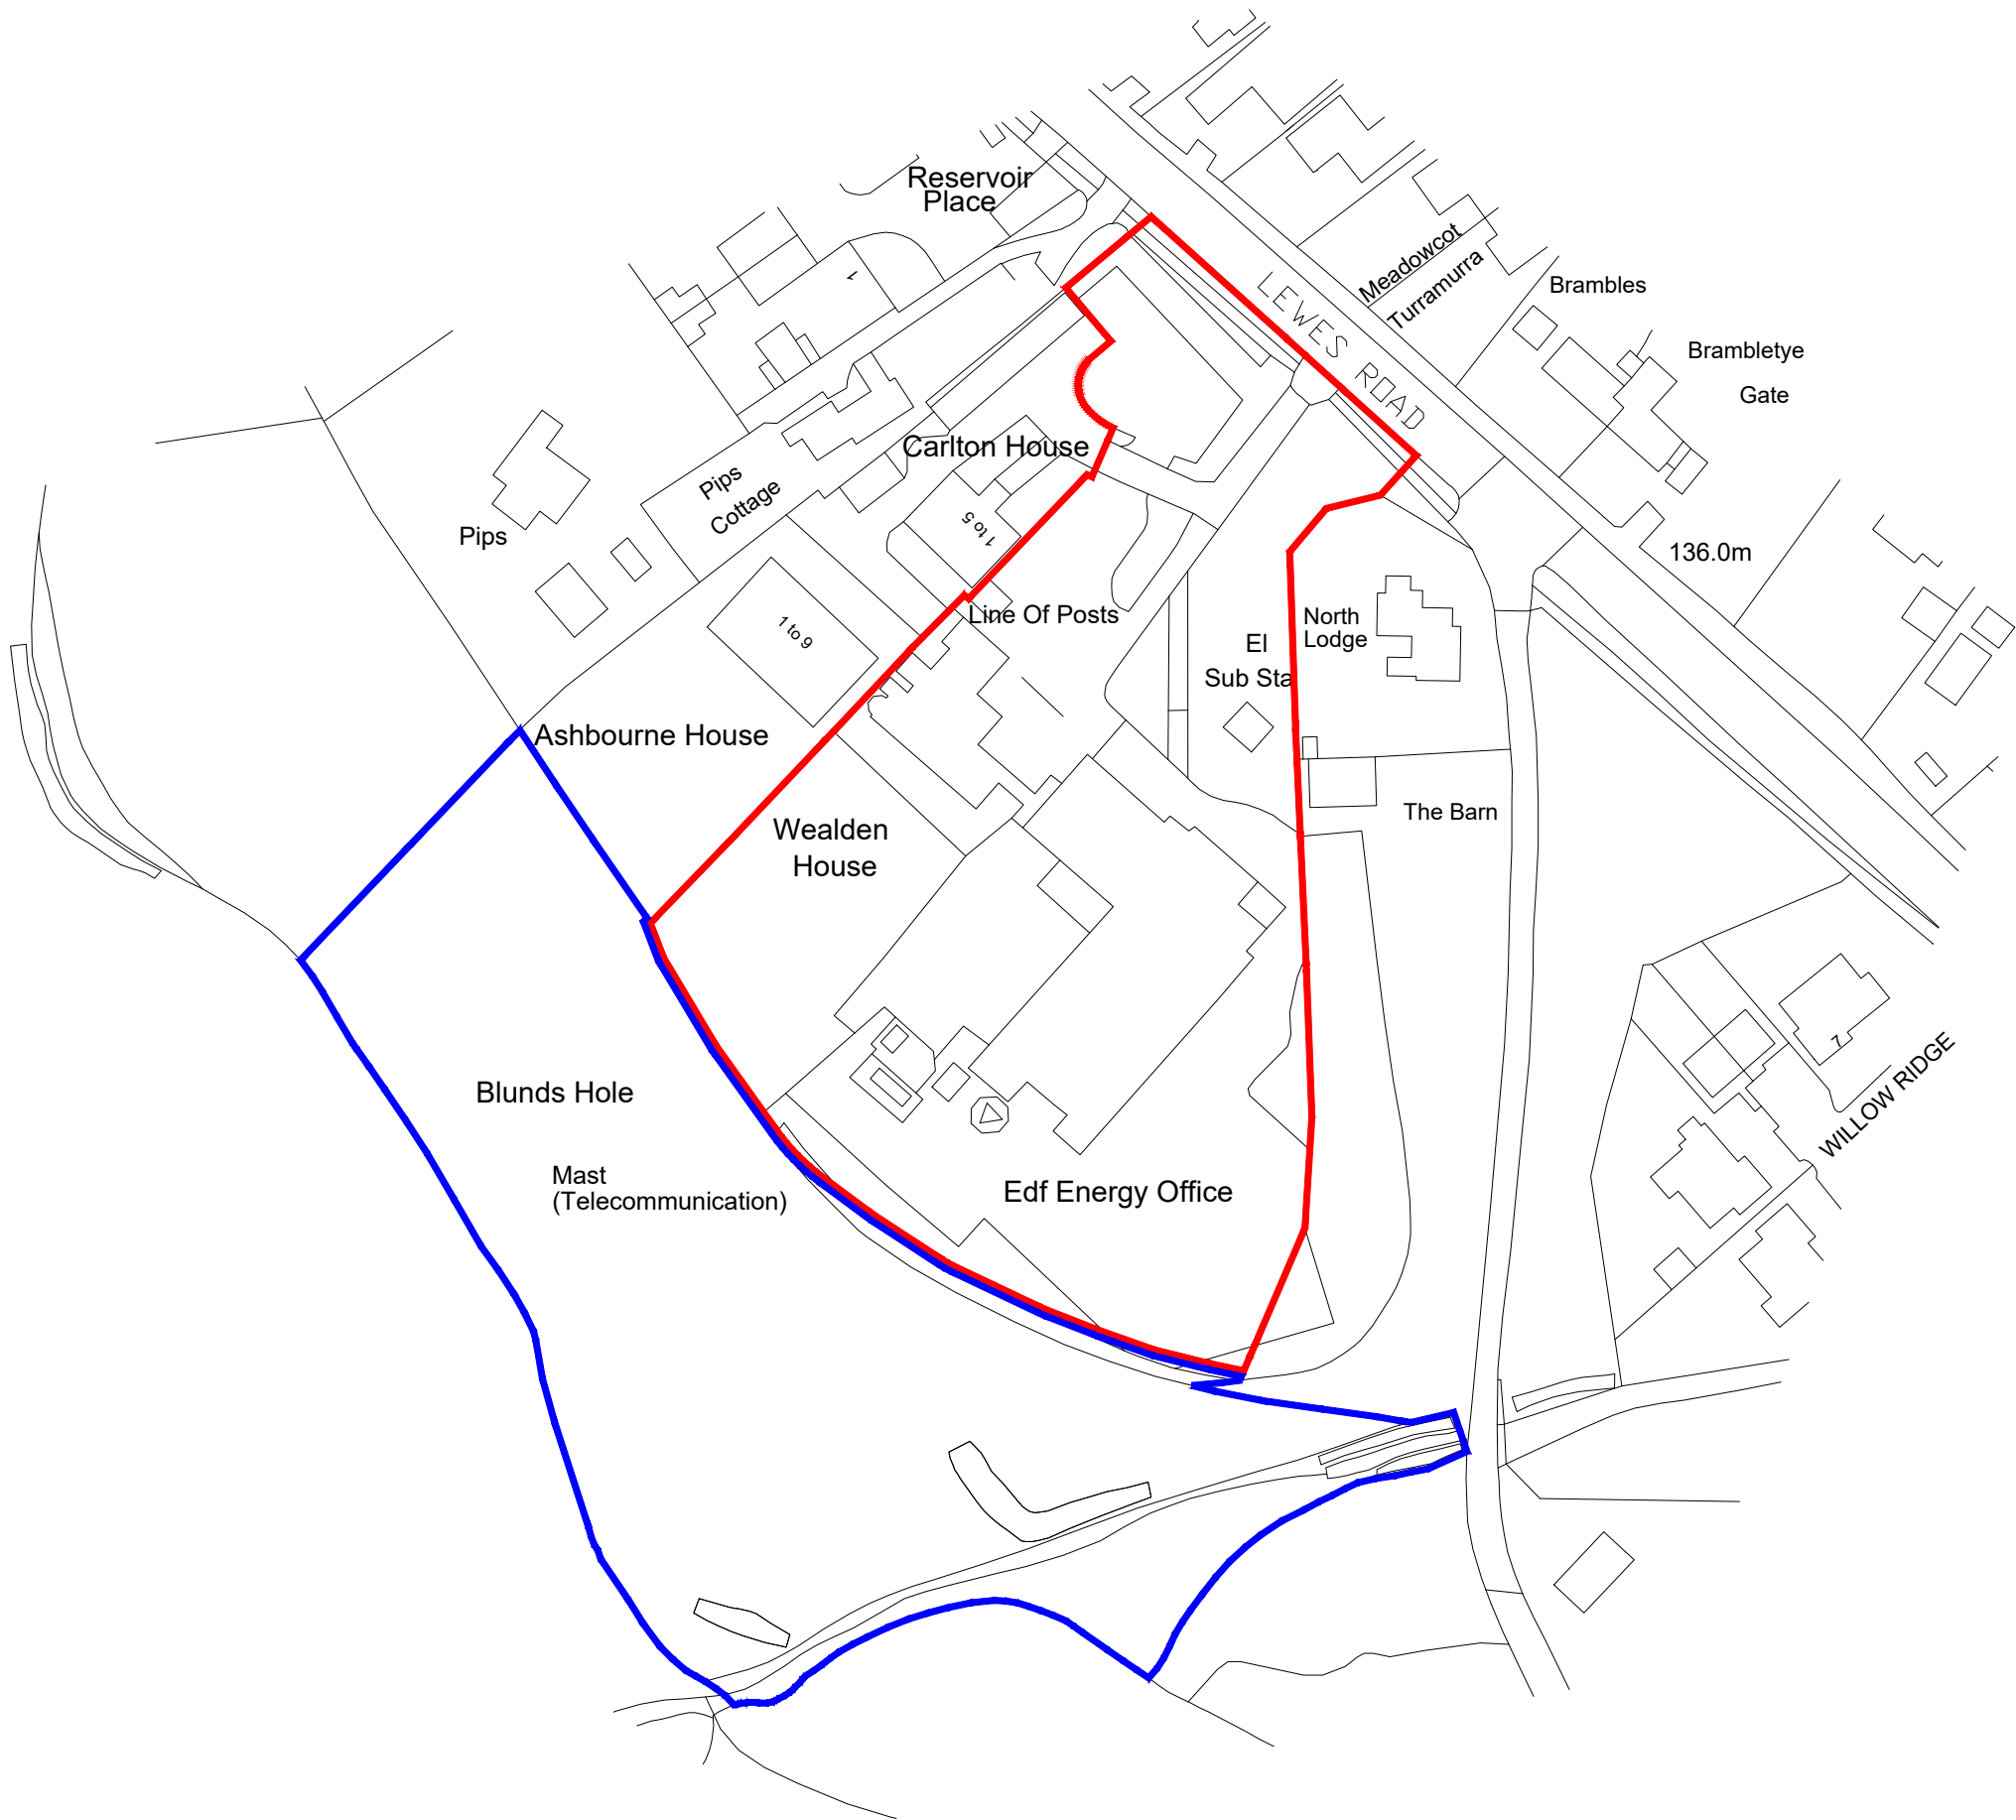

notes

A 07.11.125 MJ RED /BLUE LINE AMENDED

revision	date	prepared	description
----------	------	----------	-------------



Knightway House
Park Street
Bagshot
Surrey
GU19 5AQ
T : 01276 538941
www.antlerhomes.co.uk

project
WEALDEN HOUSE, EAST GRINSTEAD

drawing
SITE LOCATION PLAN

date	scale	drawn
29.10.25	1:1250 @ A3	MJ

drawing number	revision
WH - PL.01	A

