
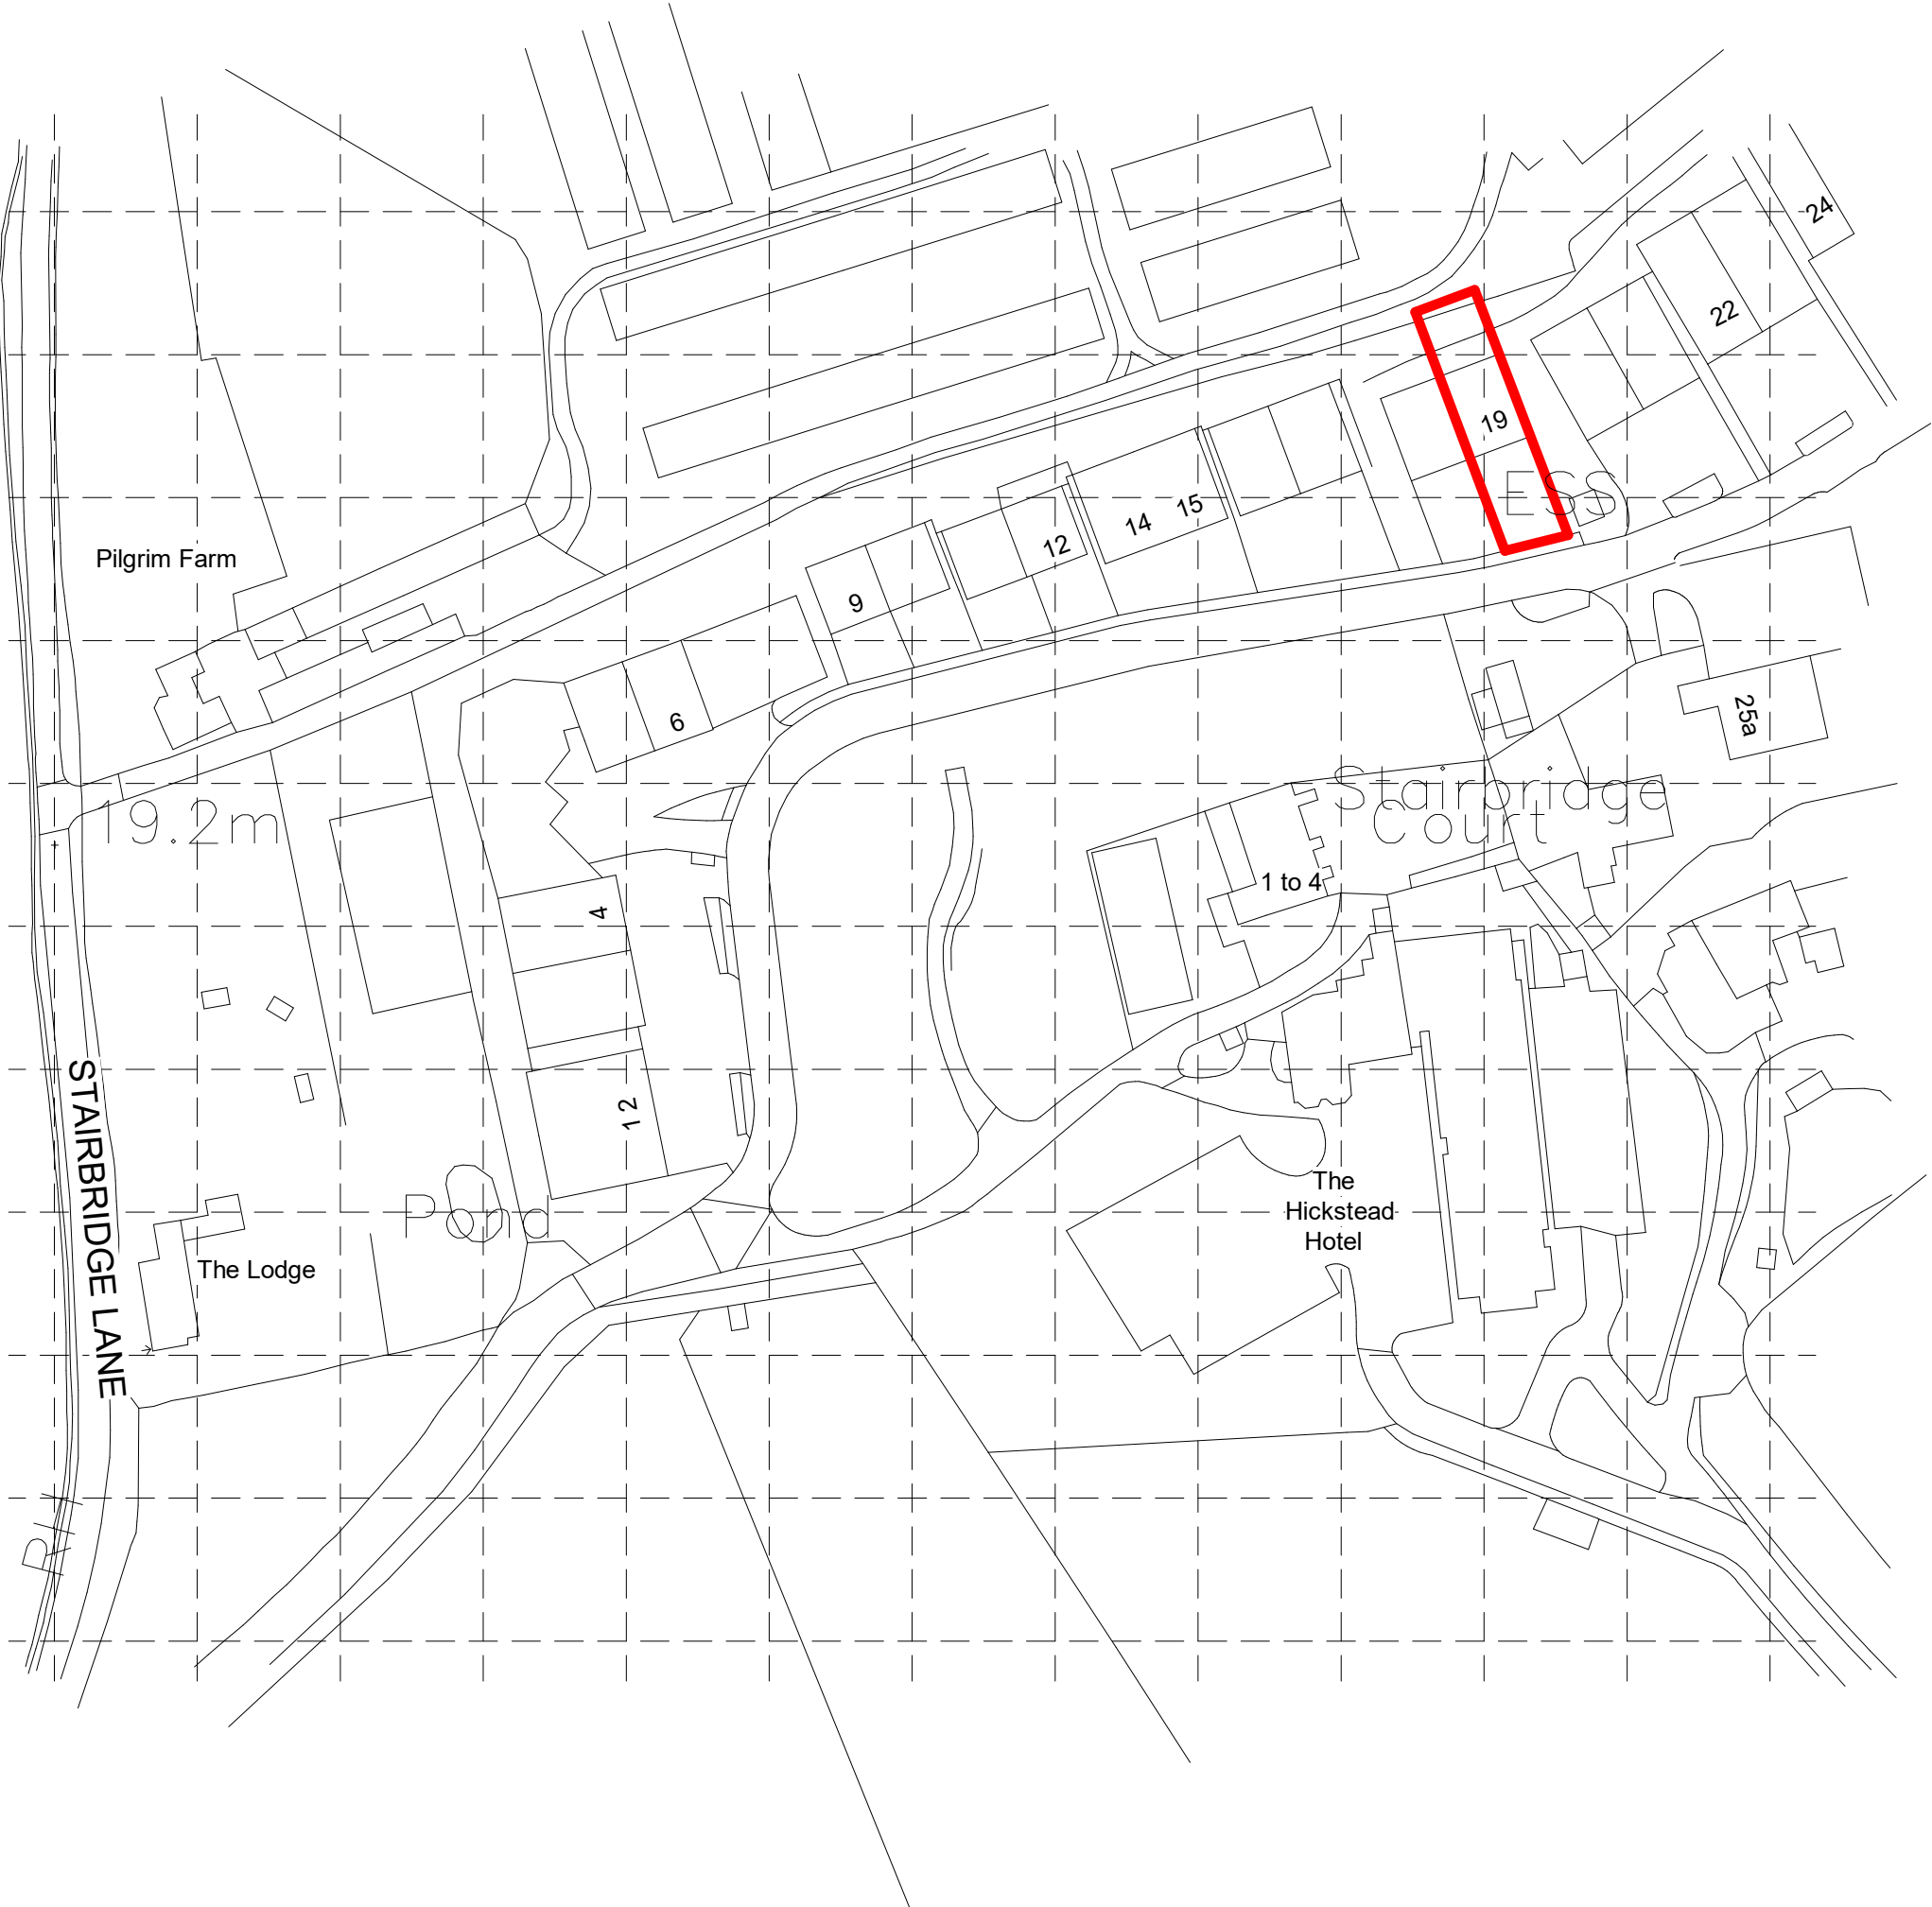


VISUAL SCALE 1:1250 @ A2

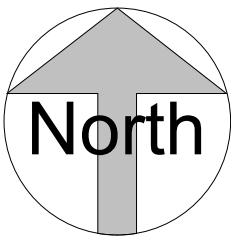

1 LOCATION PLAN
1 : 1250

Rev	Description	Date

ARCHITECTURAL DESIGN & DRAFTING

4 Union Place | Worthing | BN11 1LG
info@kronadesign.co.uk | kronadesign.co.uk
Tel: 01903 256150 Mob: 07827 994111

PROJECT

Proposed Extension

ADDRESS **Unit 19
Bolney Grange Business
Park
Stairbridge Lane
Bolney
RH17 5PB**

TITLE

Location Plan

CLIENT

UK Helix

DRAWN	STATUS	DATE
JLB	Planning	31/10/24

SCALE (@ A2)	PROJECT NUMBER
1 : 1250	KD.1634/1

DRAWING NUMBER	REV
A.002	