


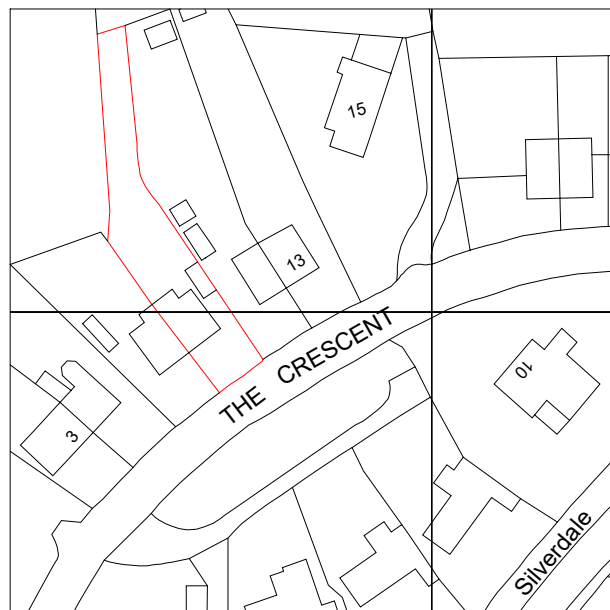


Crown Copyright and database rights 2025.
OS AC0000814278 National Map Centre.
Purchased 23/09/2025 1 year licence.


2

Scale 1-1250

1 : 1250

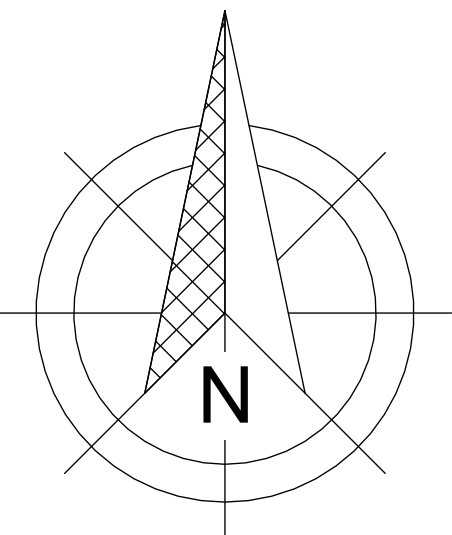

Scale 1:100

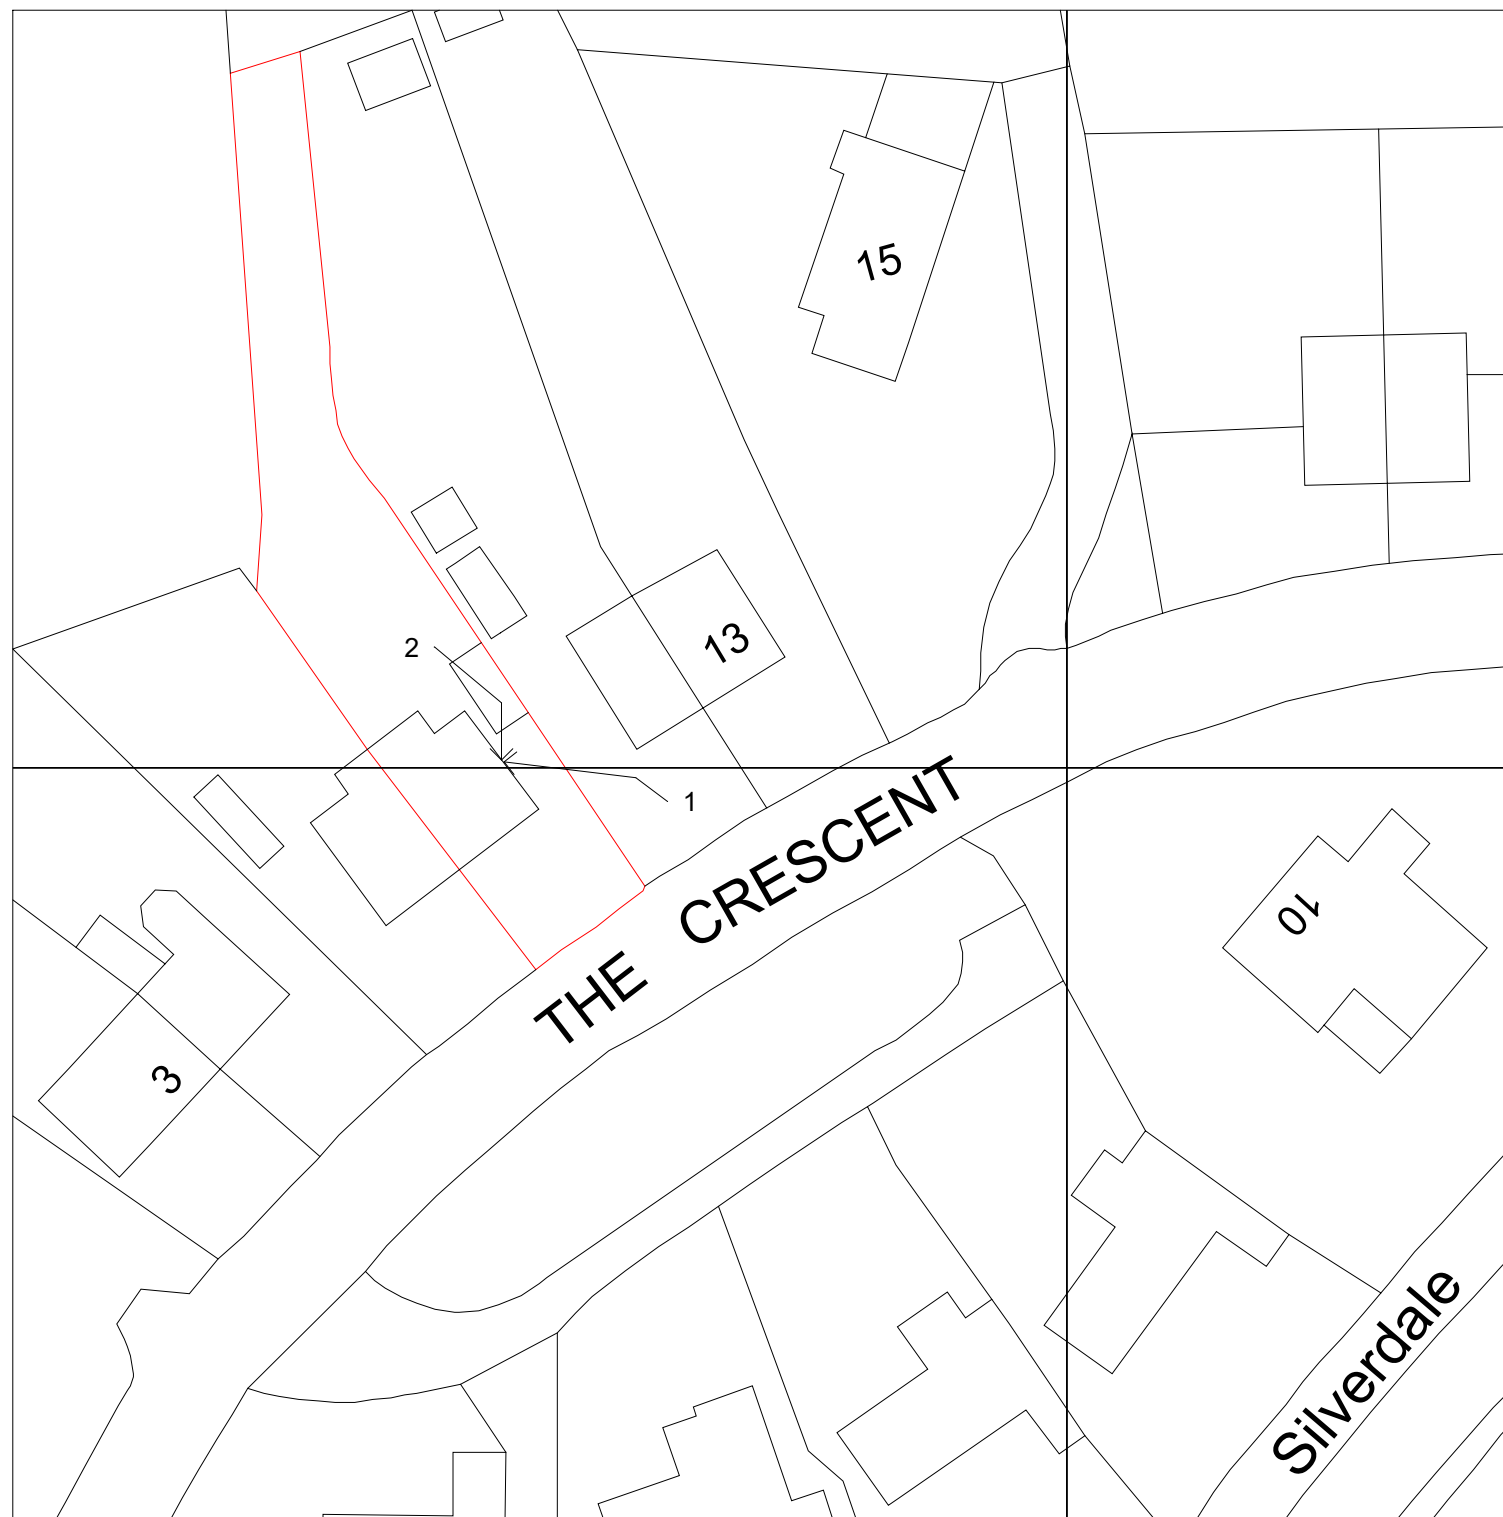

Crown Copyright and database rights 2025.
OS AC0000814278 National Map Centre.
Purchased 23/09/2025 1 year licence.

3

Scale 1-500

1 : 500

Scale 1:50



Contract No. FHI 132780
Site Address - 9 The Crescent, Hassocks, West Sussex, BN6 8RB
Drawing No. 3 of 3
Location and Site Map
All Dimensions in mm Scale: As indicated @A3
Signed Off on - 23/09/2025
Review on - 24/09/2025
 First Home Improvements Station Road Industrial Estate Lenwade Norfolk NR9 5LY
© Drawings, associated documentation and intellectual property is protected under copyright law. All documentation by First Home Improvements prohibits unauthorised actions such as (but not limited to) the re-issuing and re-production thereof without prior consent.