

These drawings have been prepared for planning purposes
and are **not** to be used as production or construction drawings.


Do not scale from this drawing unless for planning application purposes.

© Sommerer Architecture & Living Limited 2025

General Notes



to be demolished

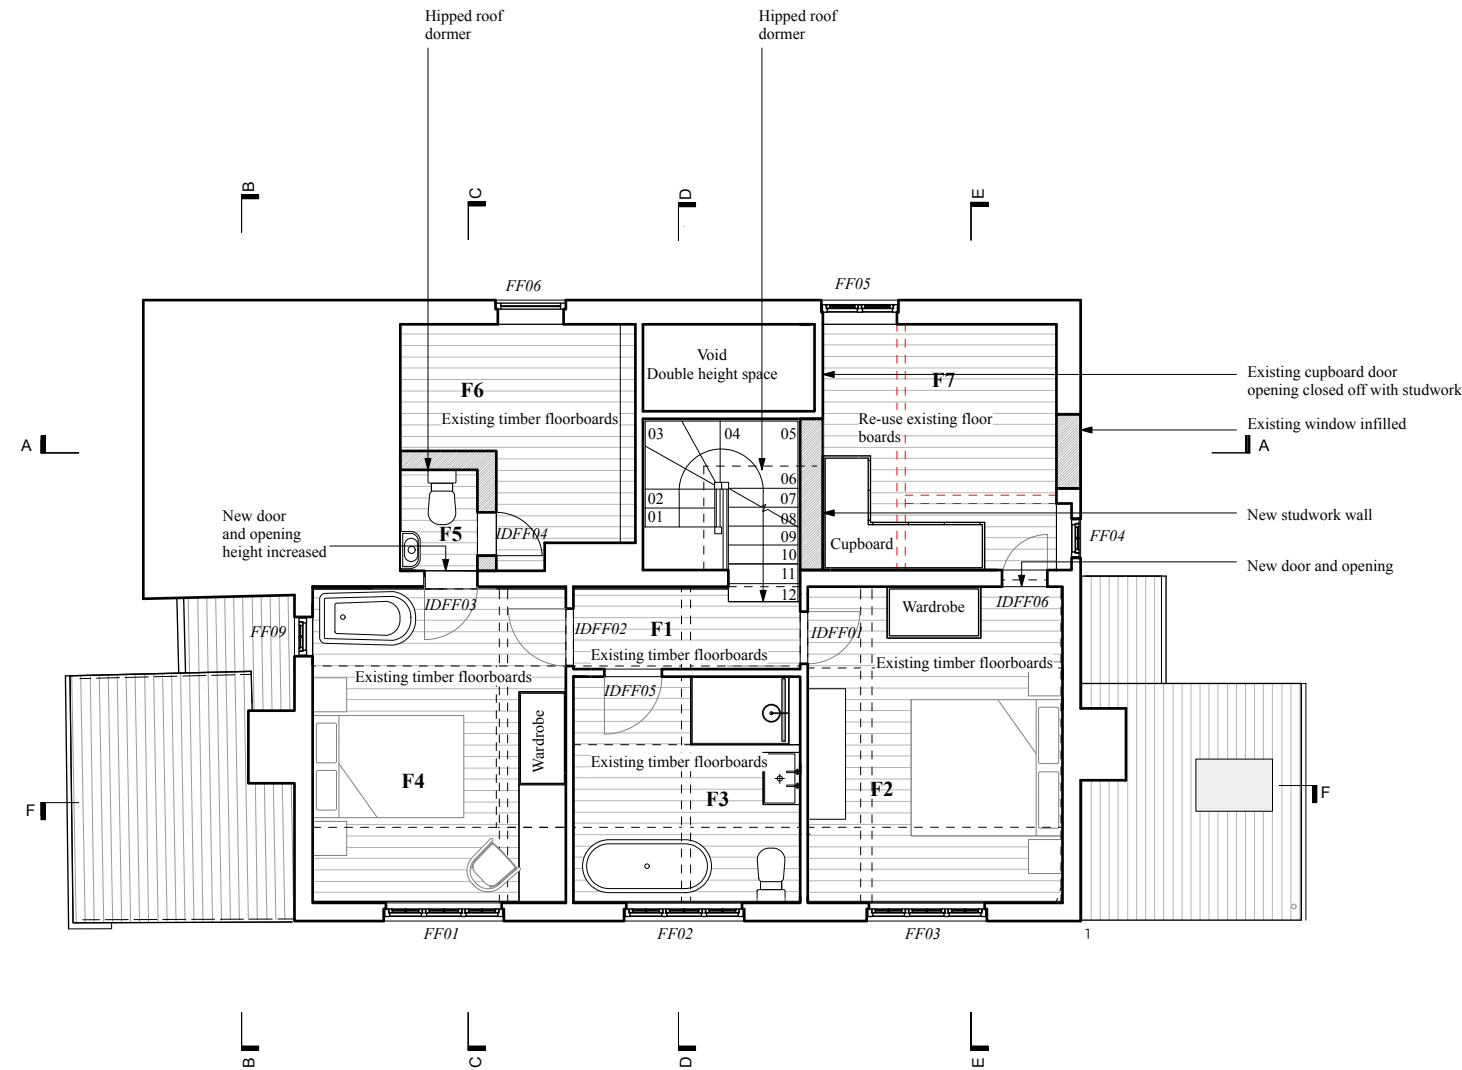

Rev	Date	Description
	24.03.25	<i>First Issue</i>
	07.05.25	<i>Ground floor utility room extension eliminated.</i>

lanning

White House Farm Cottage

<i>Staplefield Lane</i>	
--------------------------------	--


H17 6AU

proposed first floor

Scale: 1:100@A3

Drawing 2403-01-11

Scale bar

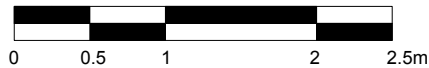

F1 - Hal 01

F2 - Master Bedroom

F3 - Bathroom

F4 - Bedroom 02

F5 - WC

F6 - Store

F7 - Store