


PLAN VIEW

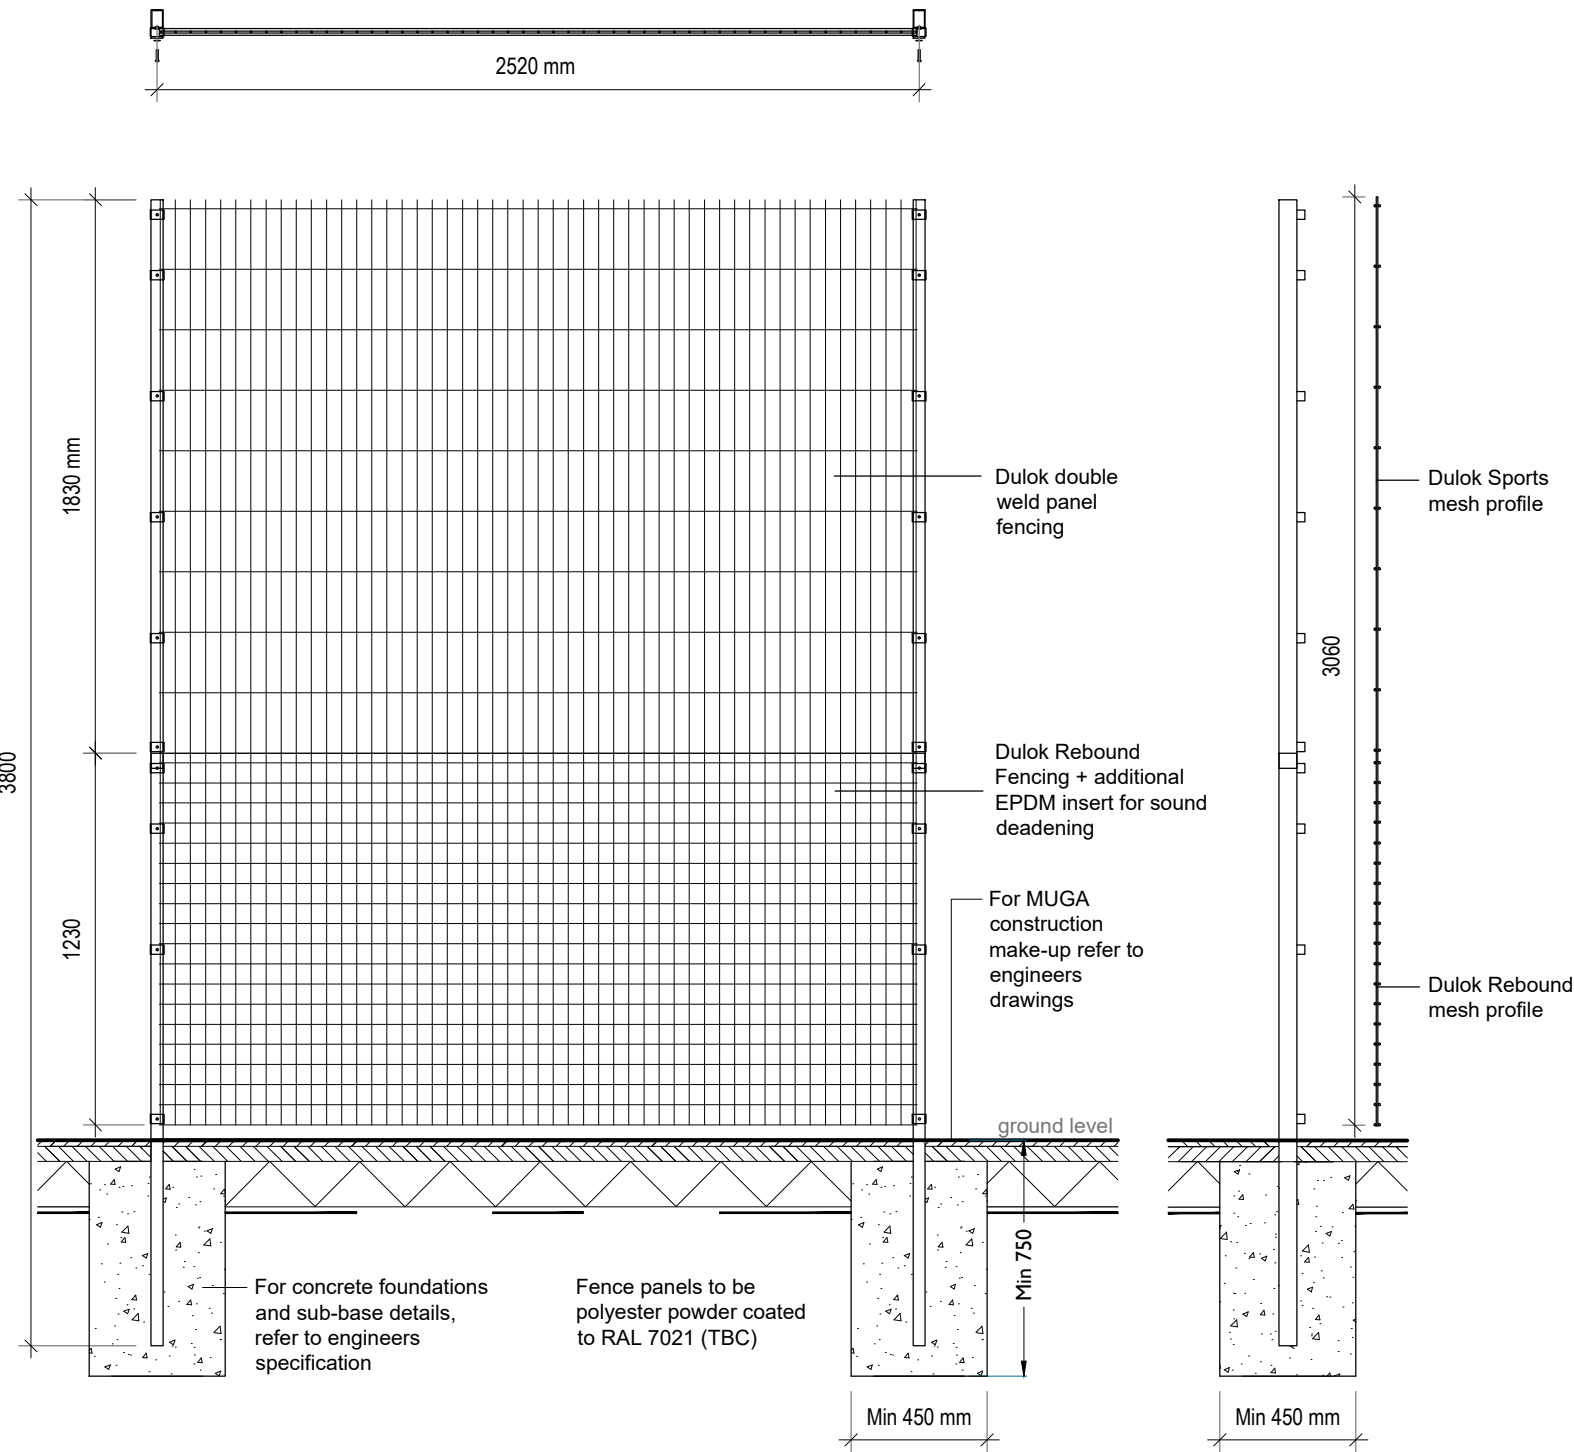


FRONT VIEW

MUGA fence panel 'F2'
Scale 1:25 (Typical Detail)


NOTE :
CONTRACTOR TO CONFIRM DIMENSIONS ON SITE AND PROVIDE SHOP DRAWINGS FOR APPROVAL
ALLOW FOR EXTRA OVER COSTS TO FIT EPDM INSERT DURING INSTALL TO IMPROVE SOUND DEADENING

ALL FOUNDATIONS TO BE SET A MINIMUM OF 750MM INTO GROUND.
GROUND TO BE COMPETENT AND CONSIST OF UNDISTURBED MATERIAL

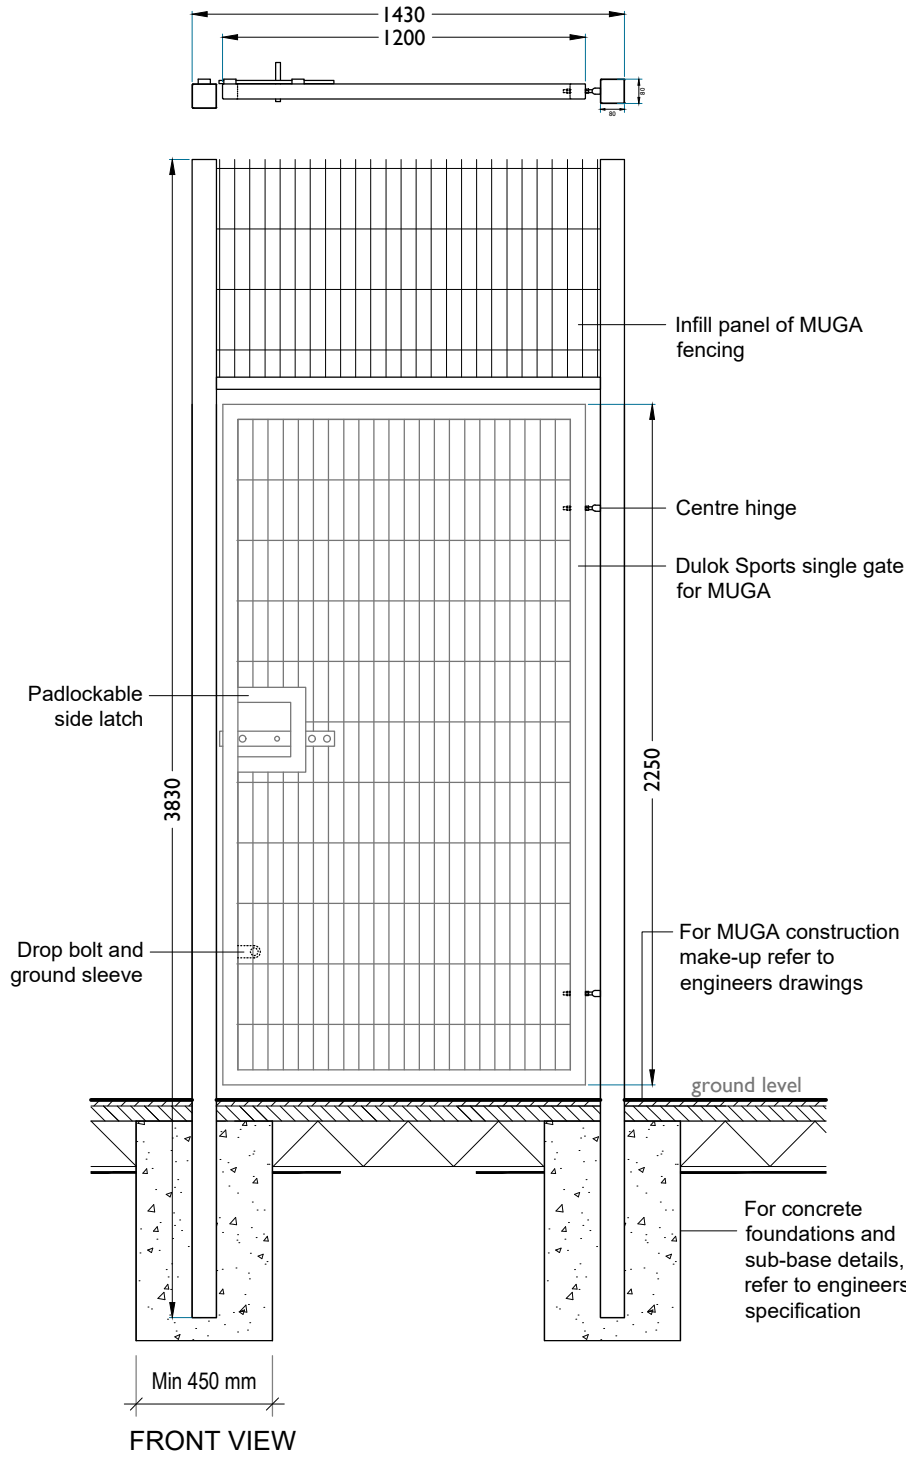

FRONT VIEW

MUGA single gate 'G2'
Scale 1:25 (Typical Detail)

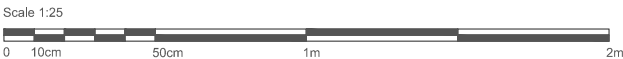

NOTES

This drawing is Copyright and shall not be produced nor used for any other purpose without the written permission of the Landscape Architects.

Do not scale from this drawing.

The Contractor is responsible for checking all dimensions on site and report any discrepancies, errors or omissions to the Landscape Architects immediately.

The Contractor shall ensure that all goods, materials and workmanship conform with current British Agreement Certificates, British Standards and Building Regulations, and ensure that all works are executed in full compliance with all current Codes of Practice and Regulations in respect of Health & Safety.

Rev	Date	By	Description	Ckd
-----	------	----	-------------	-----



Drawing Status		For Planning	
Project:		Mount Noddy Park	
Drawing Title:		Technical Details - Fence Gate [F2 / G2]	
Client:		Mid Sussex District Council	
Scale:		as shown @ A3	
Date:		14.06.23	
Job No.:		23-740	
Drawing No.:		740-360	