



Section A-A

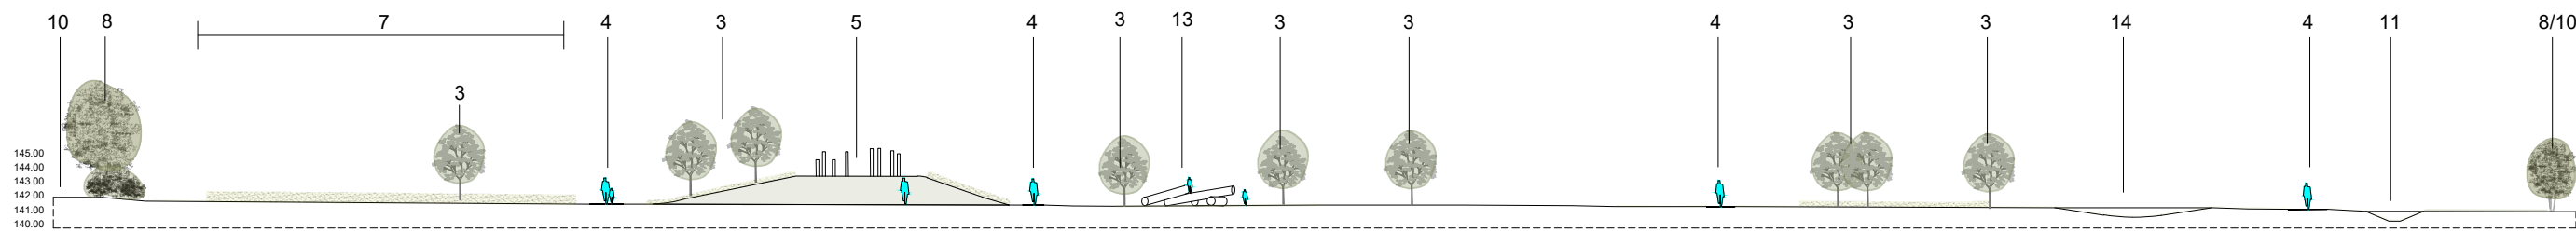

Section B-B

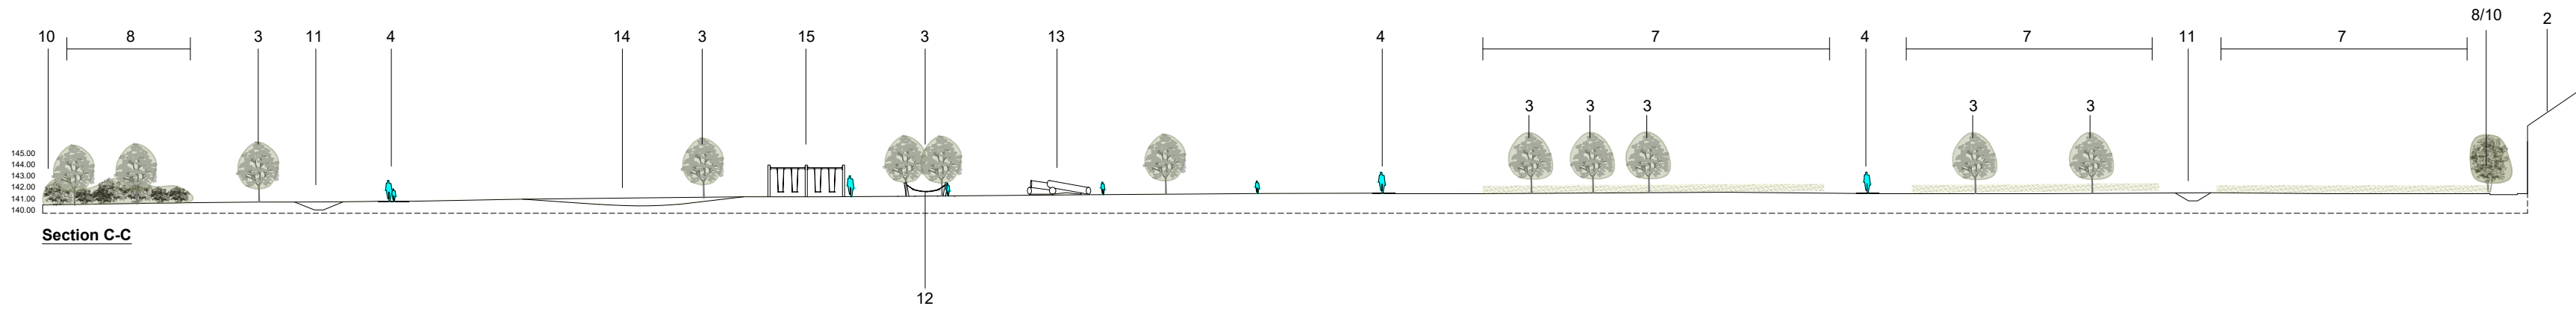

Section C-C

- 1 - Proposed woodland planting
- 2 - Existing buildings adjacent to site
- 3 - Proposed trees
- 4 - Proposed new footpath
- 5 - Proposed play mound
- 6 - Proposed embankment slide
- 7 - Proposed meadow
- 8 - Existing retained trees and scrub
- 9 - Existing access road adjacent to site
- 10 - Site boundary
- 11 - Proposed swale
- 12 - Proposed hammock
- 13 - Proposed climbing logs
- 14 - Proposed wetland basins
- 15 - Proposed swings



NOTES

This drawing is Copyright and shall not be produced nor used for any other purpose without the written permission of the Landscape Architects.

Do not scale from this drawing.

The Contractor is responsible for checking all dimensions on site and report any discrepancies, errors or omissions to the Landscape Architects immediately.

The Contractor shall ensure that all goods, materials and workmanship conform with current British Agreement Certificates, British Standards and Building Regulations, and ensure that all works are executed in full compliance with all current Codes of Practice and Regulations in respect of Health & Safety.

Rev	Date	By	Description	Ckd
A	23-04-24	JP	Layout updated and height of play mound reduced to 2m following cut & fill	JP



Drawing Status		
For Planning		
Project:		
Hemsleys Meadows & Finches Field		
Drawing Title:		
Typical Sections		
Client:		
Mid Sussex District Council		
Scale:	Job No.:	
1:500 @ A2	23-739	
Date:	Drawing No.:	
26.10.23	739-200	