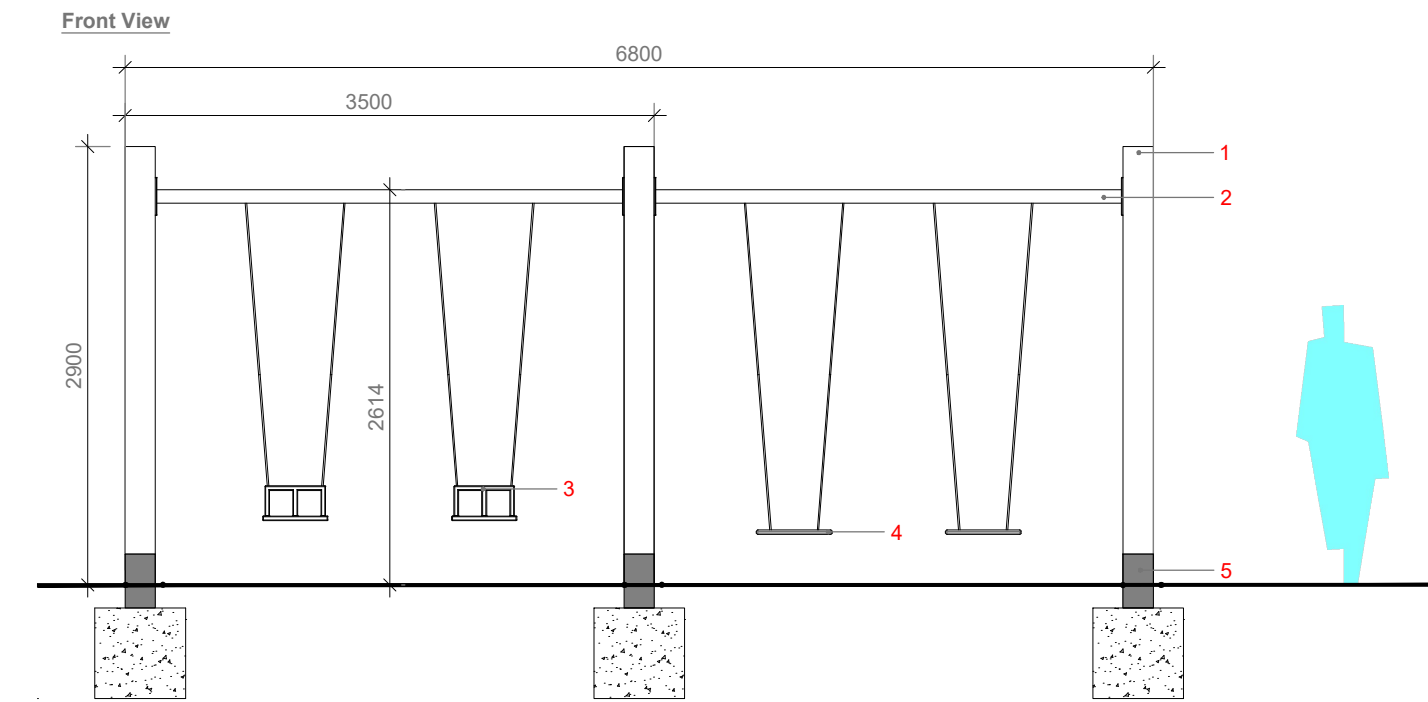


**P-01 - Double Swings**

Supplier: Duncan & Grove **or equal approved**

Product: Swing No.8 Steel Toddler

Product Code: SW.1.08

- 1 - Ekki uprights
- 2 - Galvanised steel cross beam
- 3 - Two cradle swing seat (or similar approved) on stainless steel fixings
- 4 - Two flat swing seats on stainless steel fixings
- 5 - Metal shoes


Area required: 8.2m x 6.8m (Safety surface requirements to be determined as part of contractors design portion)

Critical Fall Height: 1.5m

Safety Surfacing: Tiger Mulch - 50mm depth (~52m<sup>2</sup>)

Foundations: Approx 3No 600mm x 600mm x 600mm.

Excavation depth 750mm (Foundation design to be determined as part of contractors design portion)

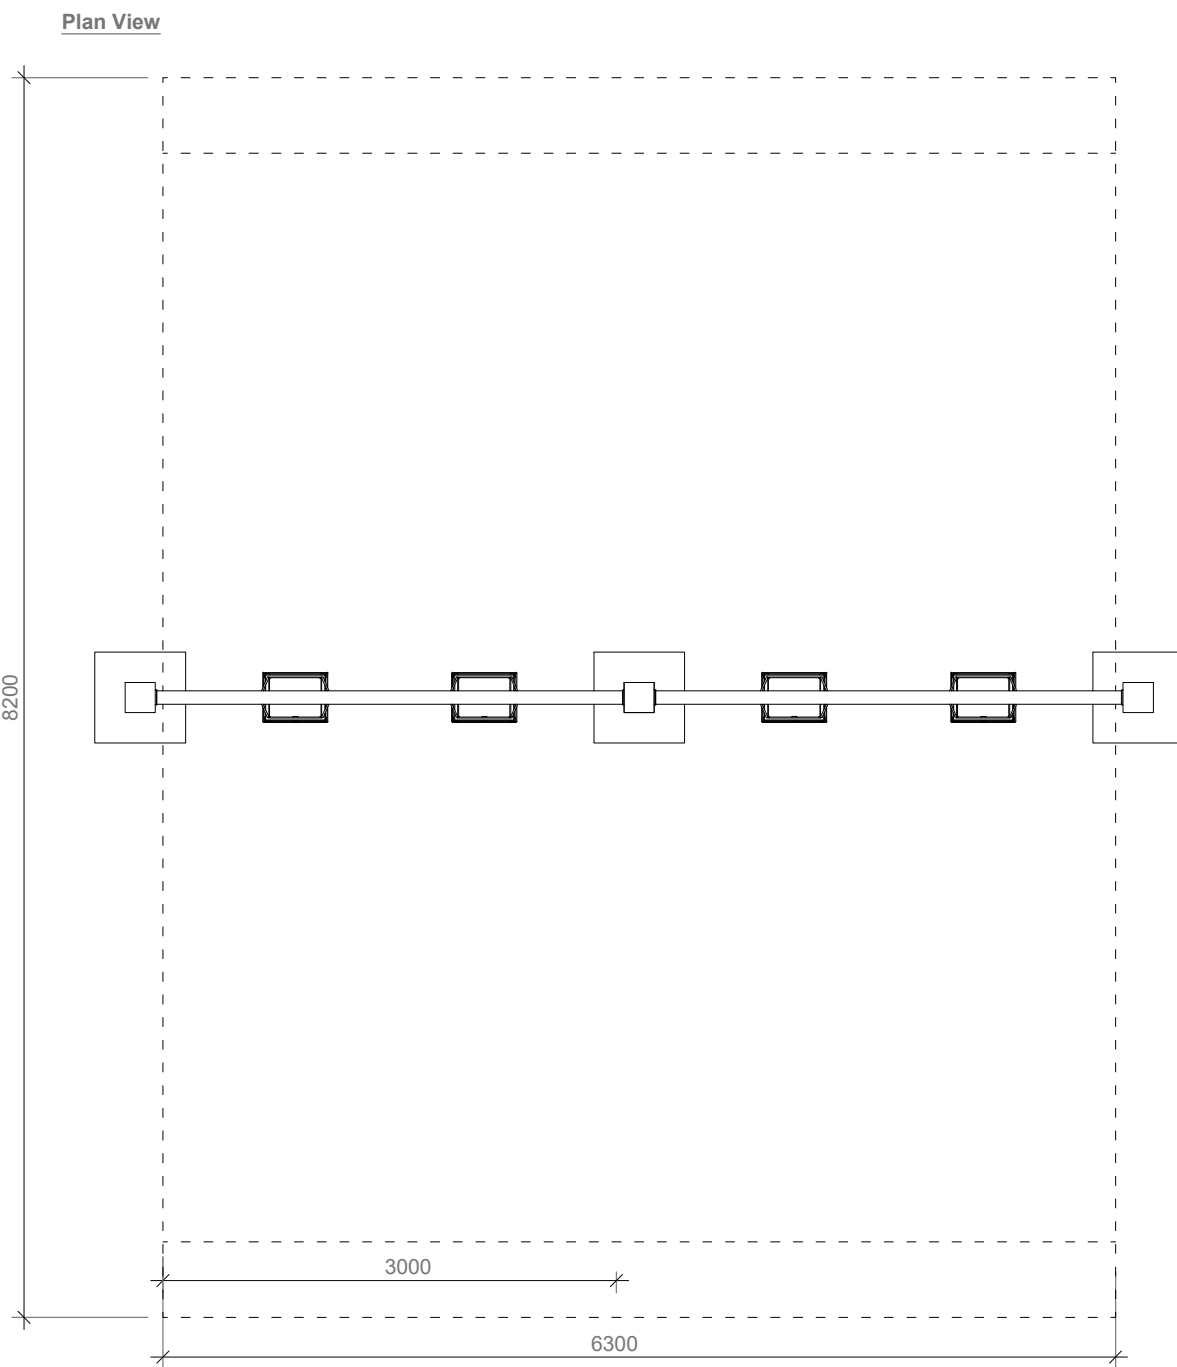

Product: Duncan & Grove Swing No.8 Steel Toddler  
Product Code: SW.1.08



NOTES

This drawing is Copyright and shall not be produced nor used for any other purpose without the written permission of the Landscape Architects.

Do not scale from this drawing.

The Contractor is responsible for checking all dimensions on site and report any discrepancies, errors or omissions to the Landscape Architects immediately.

The Contractor shall ensure that all goods, materials and workmanship conform with current British Agreement Certificates, British Standards and Building Regulations, and ensure that all works are executed in full compliance with all current Codes of Practice and Regulations in respect of Health & Safety.

| Rev | Date | By | Description | Ckd |
|-----|------|----|-------------|-----|
|-----|------|----|-------------|-----|



|                                   |              |        |
|-----------------------------------|--------------|--------|
| Drawing Status                    |              | N<br>4 |
| For Planning                      |              |        |
| Project:                          |              |        |
| Mount Noddy Park                  |              |        |
| Drawing Title:                    |              |        |
| Technical Details - Swings [P-01] |              |        |
| Client:                           |              |        |
| Mid Sussex District Council       |              |        |
| Scale:                            | Job No.:     |        |
| as shown @ A2                     | 23-740       |        |
| Date:                             | Drawing No.: |        |
| 14.06.23                          | 740-364      |        |