


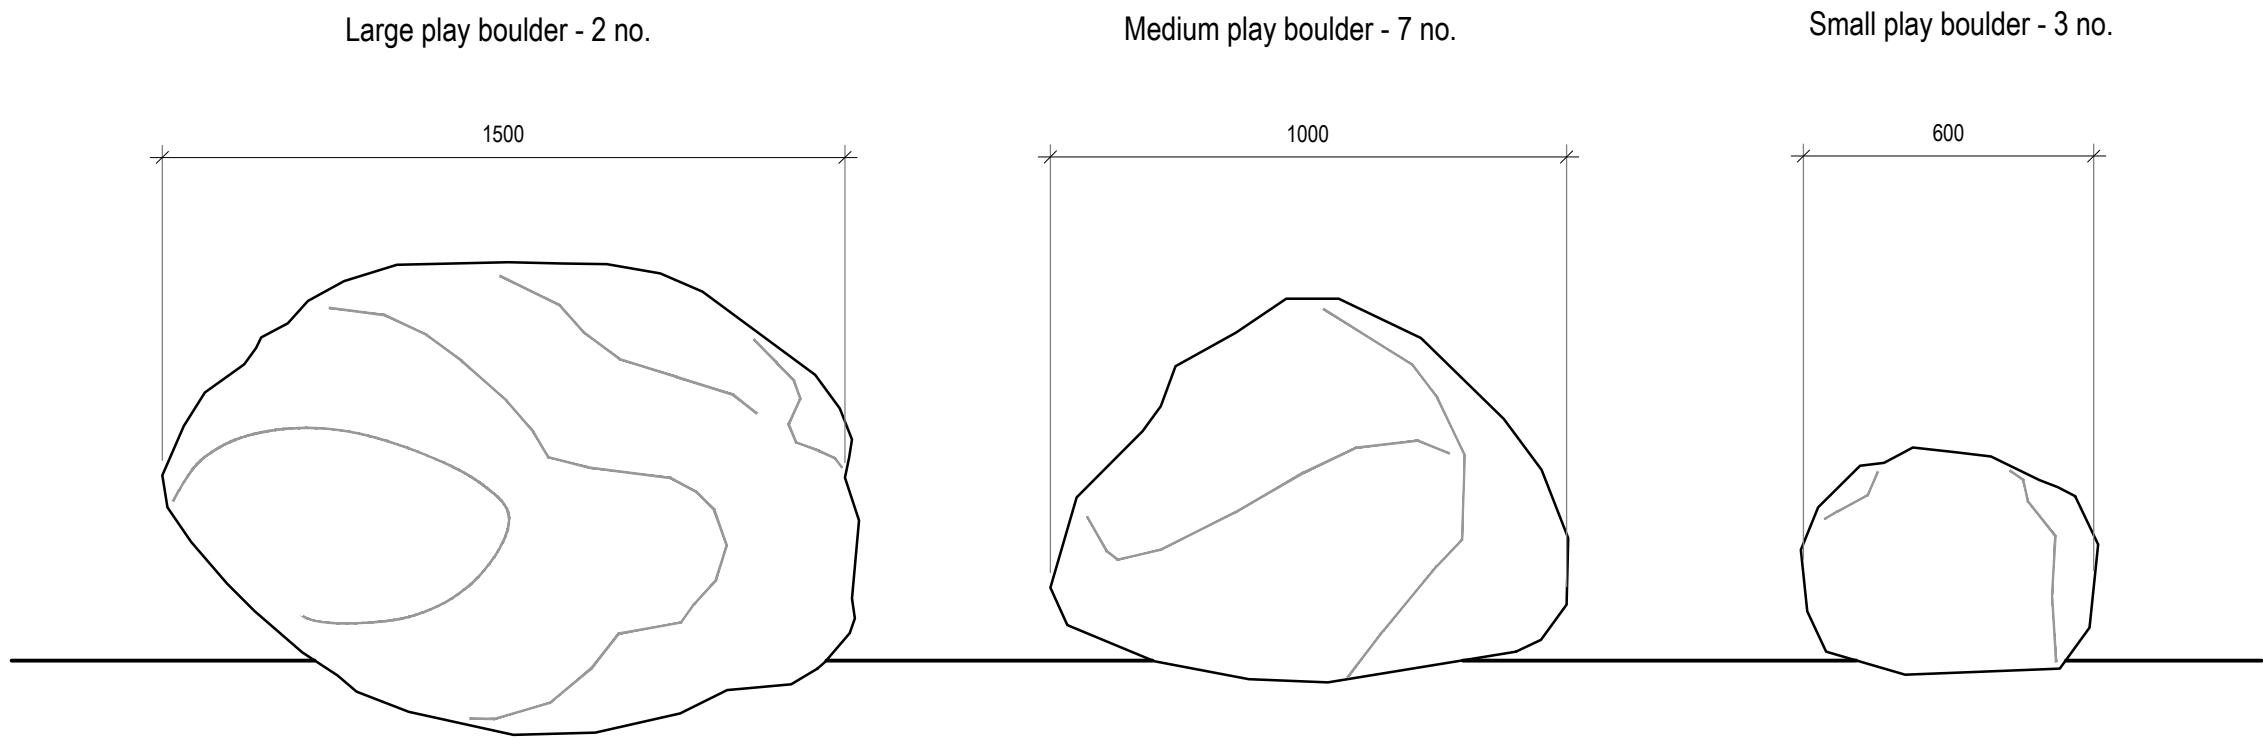


P-03 Stone Play Boulders (Existing relocated)
1:25(TYPICAL DETAIL)

P-03 - Stone Play Boulders

Existing play boulders to be carefully removed and relocated.

Locations to be agreed on site with LA.

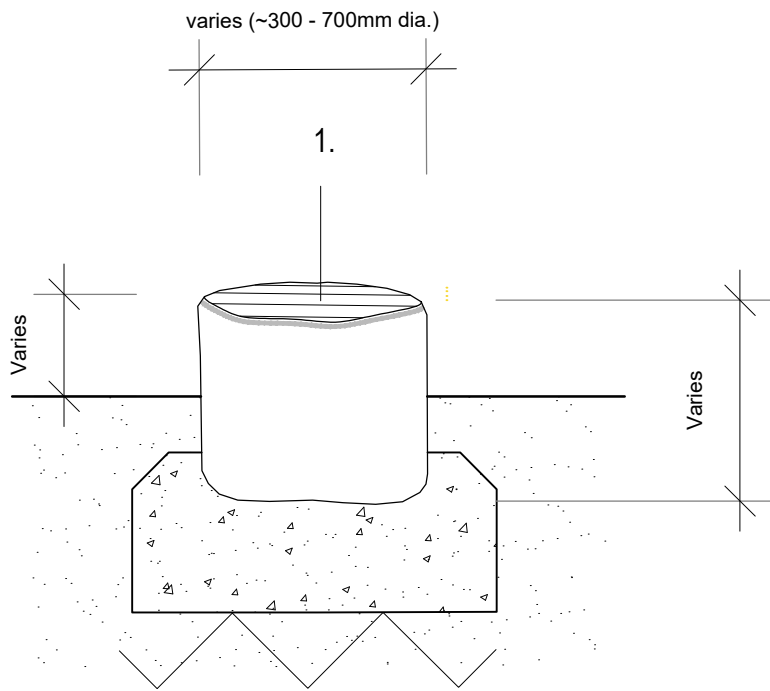

P-02 - BALANCING LOGS
Scale 1:20 (TYPICAL DETAIL)



Balancing logs precedent image

P-02 - Stepping Logs

1. Robinia tree trunk diameter between 400-600mm; debarked and smoothed off. Horizontal face at 3° angle and cross scored to a depth of 15mm. Exposed edge with 15mm chamfer. 250mm deep C25 concrete foundation and haunching on 200mm compacted Type 1 granular material. Height 0.15 - 0.5m from ground level, embedded in ground.

NOTES

This drawing is Copyright and shall not be produced nor used for any other purpose without the written permission of the Landscape Architects.

Do not scale from this drawing.

The Contractor is responsible for checking all dimensions on site and report any discrepancies, errors or omissions to the Landscape Architects immediately.

The Contractor shall ensure that all goods, materials and workmanship conform with current British Agreement Certificates, British Standards and Building Regulations, and ensure that all works are executed in full compliance with all current Codes of Practice and Regulations in respect of Health & Safety.

Rev	Date	By	Description	Ckd
-----	------	----	-------------	-----



**ALLEN SCOTT
LANDSCAPE
ARCHITECTURE**

Drawing Status		For Planning	
Project:		Mount Noddy Park	
Drawing Title:		Technical Details - Logs & Boulders [P-02/P-03]	
Client:		Mid Sussex District Council	
Scale:		as shown @ A3	
Date:		14.06.23	
Job No.:		23-740	
Drawing No.:		740-365	