
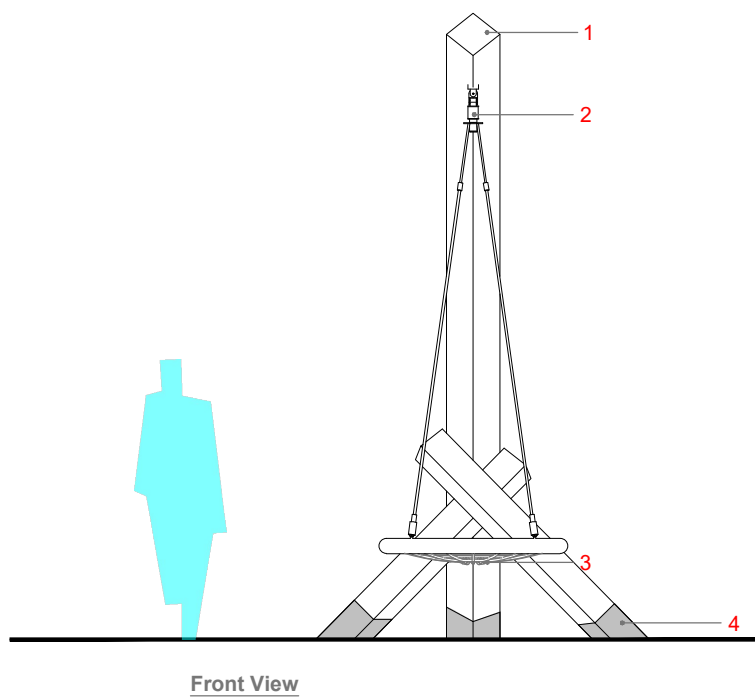


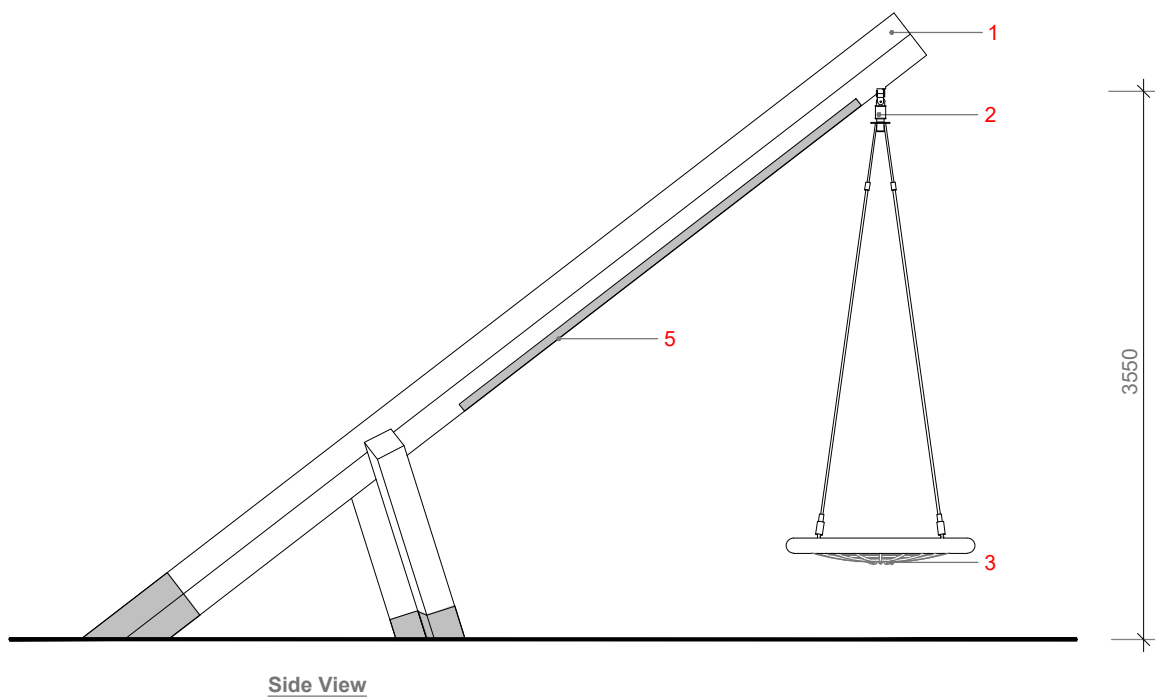

P-07 - Swinging Basket

Supplier: Duncan & Grove **or similar approved**

Product: Swing No.6 Basket

Product Code: SW.1.06B


- 1 - Ekki beam
- 2 - Stainless steel fixings
- 3 - Basket swing
- 4 - Metal Shoes
- 5 - Rubber impact pad to fabricators detail

Area required: 10m x 10m

Critical Fall Height: 2m

Safety Surfacing: Wetpour - 70mm depth (64m²)

Foundations to be determined as part of contractors design portion.

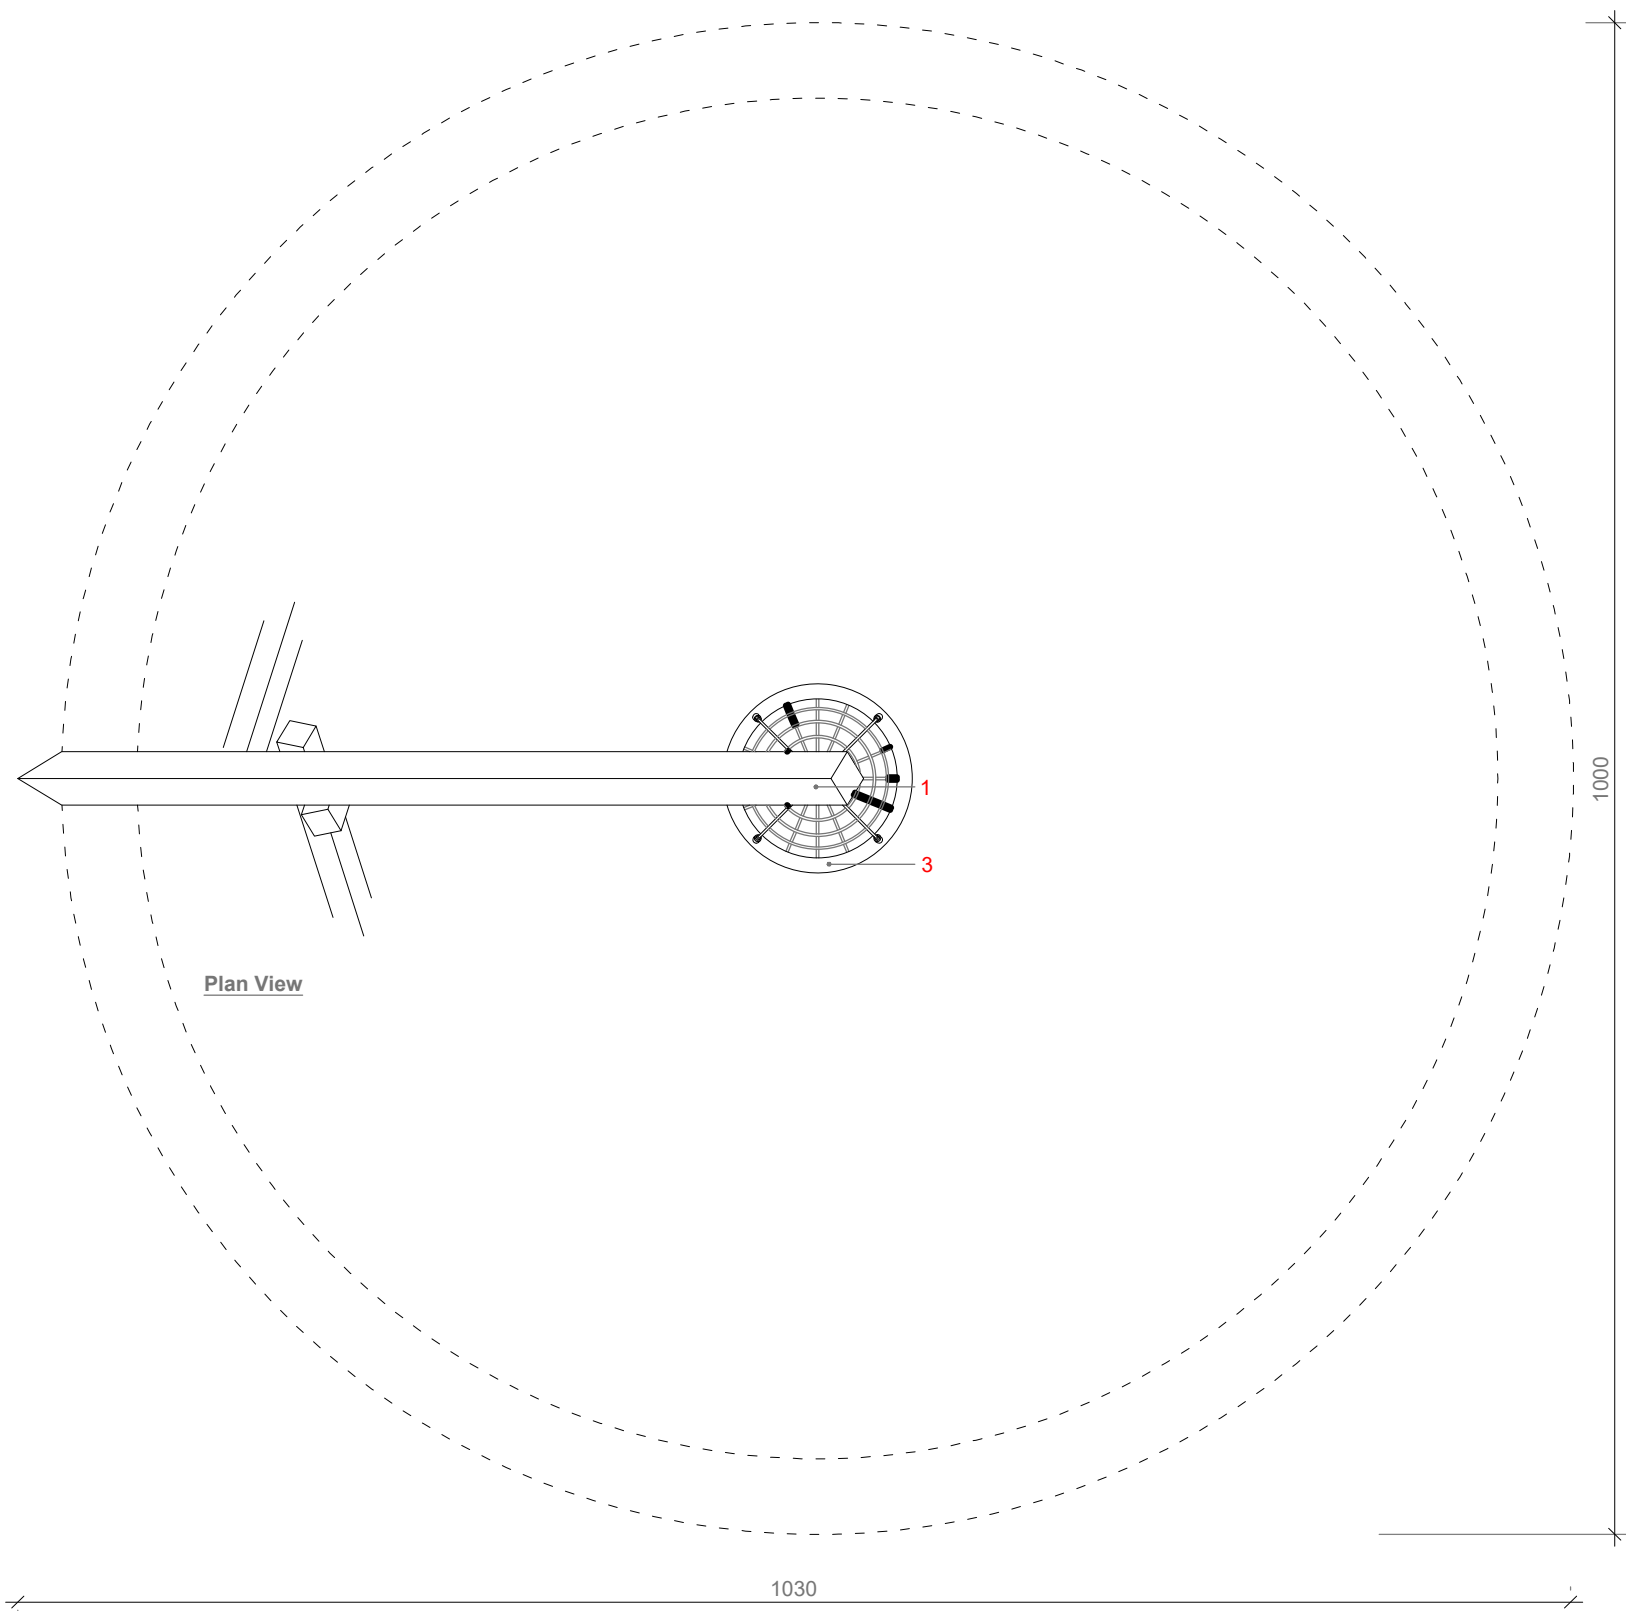

Product: Duncan & Grove Swing No.6 Basket

Product Code: SW.1.06B



NOTES

This drawing is Copyright and shall not be produced nor used for any other purpose without the written permission of the Landscape Architects.

Do not scale from this drawing.

The Contractor is responsible for checking all dimensions on site and report any discrepancies, errors or omissions to the Landscape Architects immediately.

The Contractor shall ensure that all goods, materials and workmanship conform with current British Agreement Certificates, British Standards and Building Regulations, and ensure that all works are executed in full compliance with all current Codes of Practice and Regulations in respect of Health & Safety.

Rev	Date	By	Description	Ckd
-----	------	----	-------------	-----



Drawing Status		N 4	
For Planning			
Project:		Mount Noddy Park	
Drawing Title:		Technical Details - Basket Swing [P-07]	
Client:		Mid Sussex District Council	
Scale:		Job No.:	
as shown @ A2		23-740	
Date:		Drawing No.:	
04.08.23		739-369	