



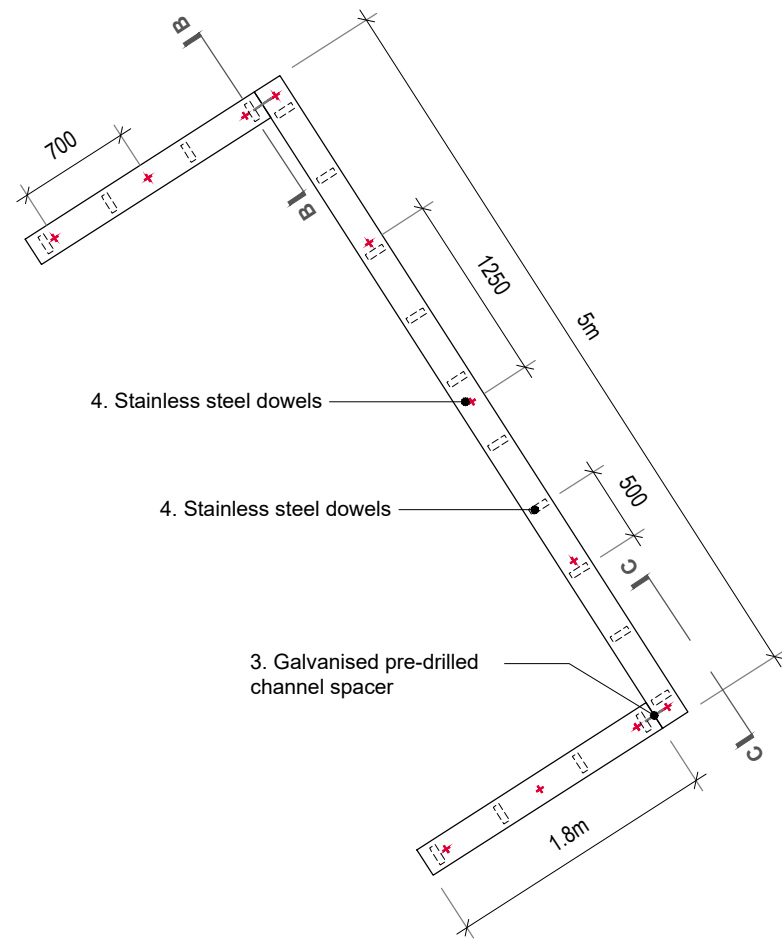


PETANQUE END STOP x 2no. (at each end)
Scale 1:50

1. Edging: 200 x 100mm (lengths as shown) planed (PAR) untreated larch sleepers, with eased edges.
2. Heavy duty steel connecting staple (100x140x15mm Ø) to be driven into pre-drilled holes to connect at corners.
3. Galvanised pre-drilled channel (F.H. Brundle, PCB146/41, product code 50CF3341), 132 x 44mm. Attached to underside of sleeper with 100mm stainless steel woodscrews at 0.5m centres.
4. Stainless steel dowel, M30 x 400mm threaded bar set in C30 concrete foundations. Sleepers to be pre-drilled and dowels epoxy fixed.

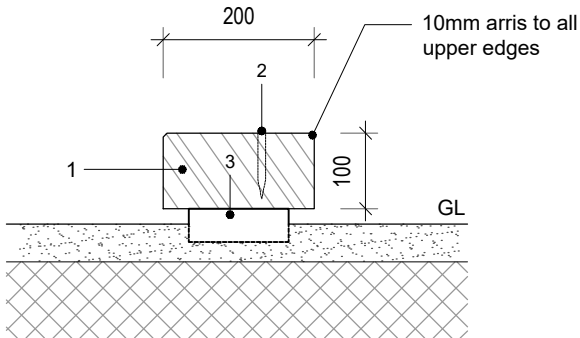


LARCH EDGING SLEEPER TO PETANQUE
Scale 1:10 (Section b-b)

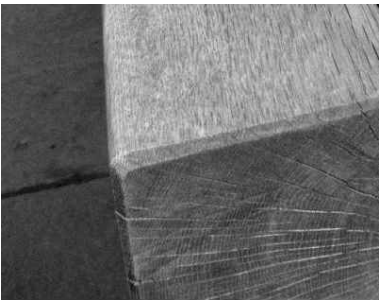


3. Galvanised pre-drilled channel (F.H. Brundle, PCB146/41, product code 50CF3341), 132 x 44mm.

Eased/bevelled profile to all edges

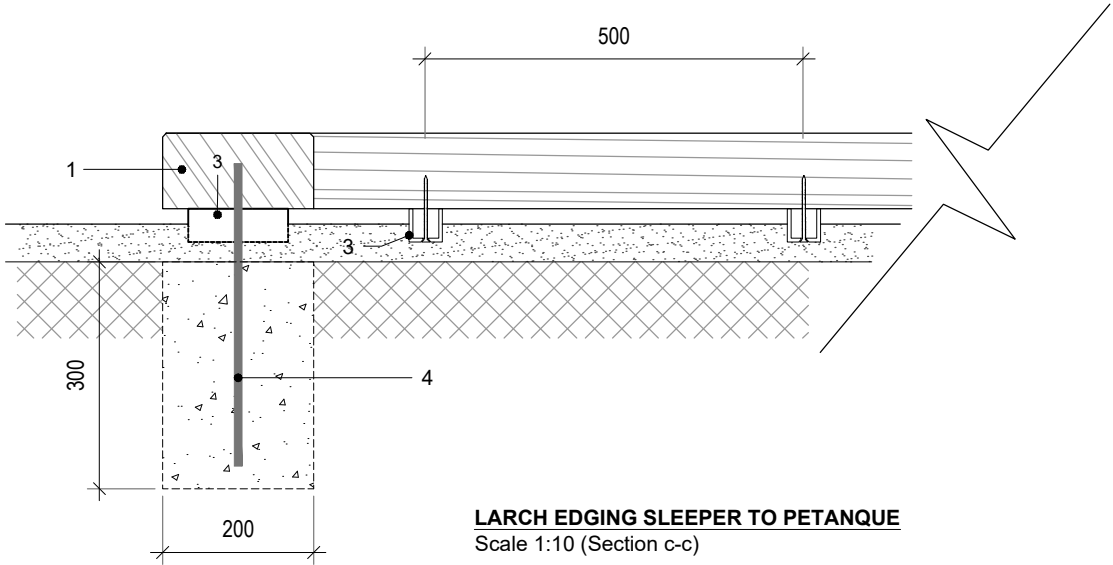

LARCH EDGING SLEEPER TO PETANQUE
Scale 1:10 (Section c-c)

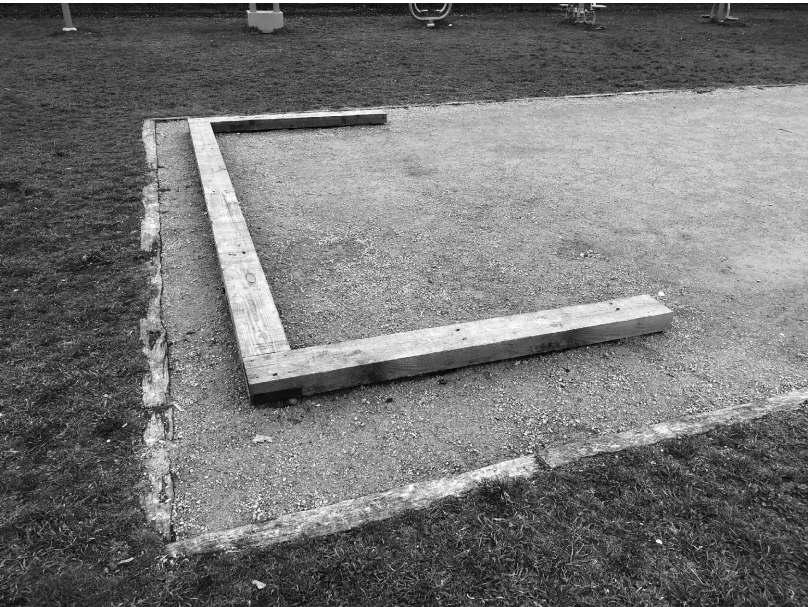

NOTES

This drawing is Copyright and shall not be produced nor used for any other purpose without the written permission of the Landscape Architects.

Do not scale from this drawing.

The Contractor is responsible for checking all dimensions on site and report any discrepancies, errors or omissions to the Landscape Architects immediately.

The Contractor shall ensure that all goods, materials and workmanship conform with current British Agreement Certificates, British Standards and Building Regulations, and ensure that all works are executed in full compliance with all current Codes of Practice and Regulations in respect of Health & Safety.

Rev	Date	By	Description	Ckd
-----	------	----	-------------	-----



Drawing Status		N	
For Planning		4	
Project:		Mount Noddy Park	
Drawing Title:		Technical Details - Petanque [P-10]	
Client:		Mid Sussex District Council	
Scale:	as shown @ A3	Job No.:	23-740
Date:	14.06.23	Drawing No.:	739-372