


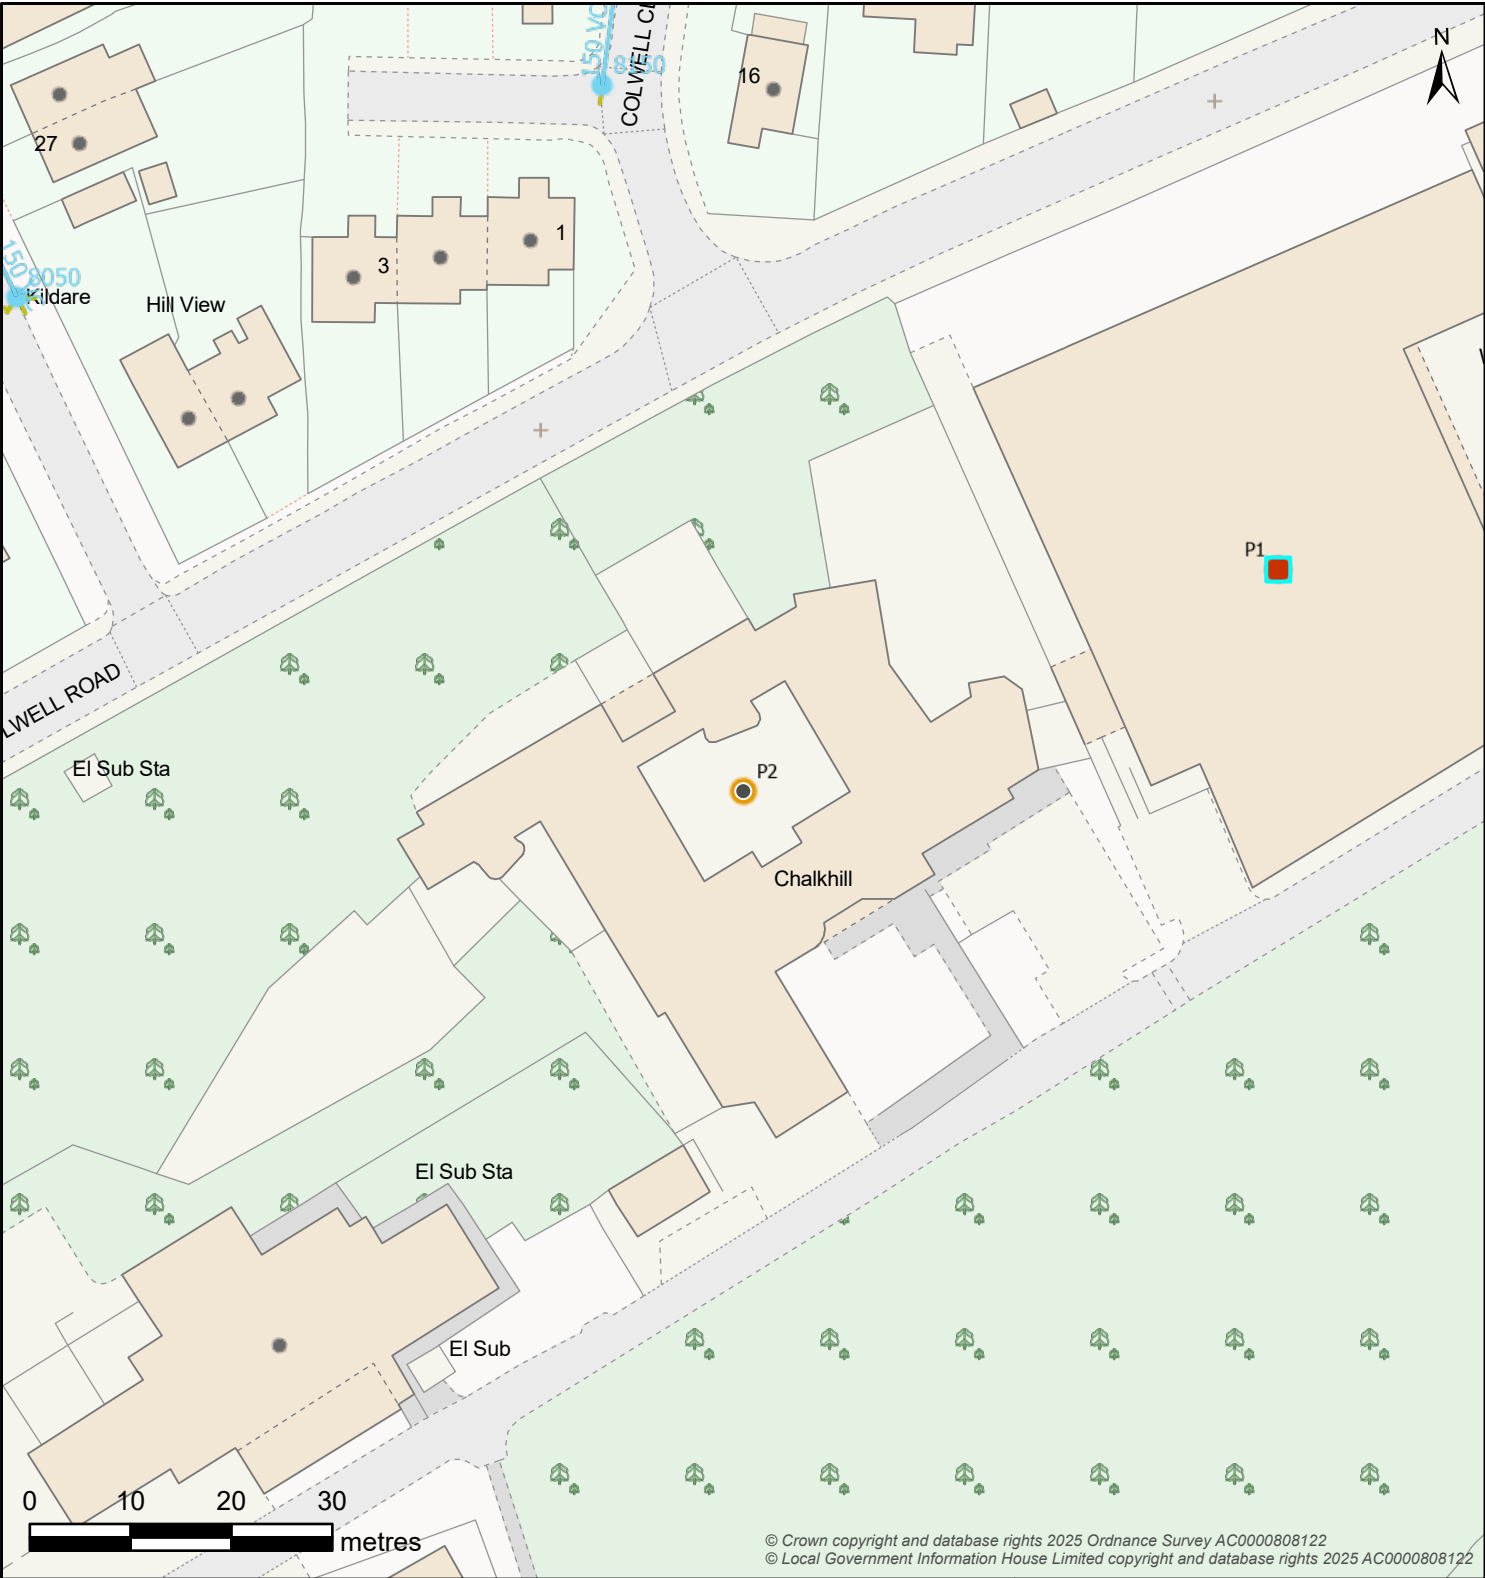

© Crown copyright and database rights 2025 Ordnance Survey AC0000808122
© Local Government Information House Limited copyright and database rights 2025 AC0000808122

Map Title: SW Print

Printed By: Anne.McFarlane2
Date Printed: 13/11/2025
Map Scale: 750

The information provided is believed to be correct but is provided on an 'as is' basis and without any warranty or condition express or implied, statutory or otherwise as to its quality or fitness for purpose. Actual positions of assets should always be determined on site.



Controllable Valve			Flow Control			Inlet-Outfall			
Damboards	Penstock	Valve	Anti Flood Device	Pumped Anti Flood Device	Reflux Valve	Inlet	Outfall		
Manhole									
BIF Bifurcation	Cascade	CP Catchpit	Head Of Public Sewer	IC Interceptor Chamber	Manhole	S Soakaway	WO Washout		
Outfall Headworks		Overflow Chamber		Pipe Bridge		Pumping Station			
Outfall Headworks	CSO Combined Sewer Overflow	EMO Emergency Overflow	Pipe Bridge	Micro Pumping Station	Pumping Station				
Sewer Level Monitor		Storage		Treatment Works		Weir			
Sewer Level Monitor	Storm Tank	Tidal Storage Tank	Treatment Works	Weir	Wastewater Site				
Wastewater Pipe				Wastewater Use		Developer Services			
Culverted Water Course	Syphon	Foul	Combined	Build Over Agreement	Section 104				
Drain	Tank Sewer	Sludge	Treated Effluent	Wastewater Area					
Outfall	Trunk Sewer	Surface Water	Private						
Overflow	Vacuum Main			Catchment					
Rising Main	Decommissioned Pipe			Sub-Catchment					
Sewer									