



PRINT SCALE CHECK: 50MM SEGMENTS

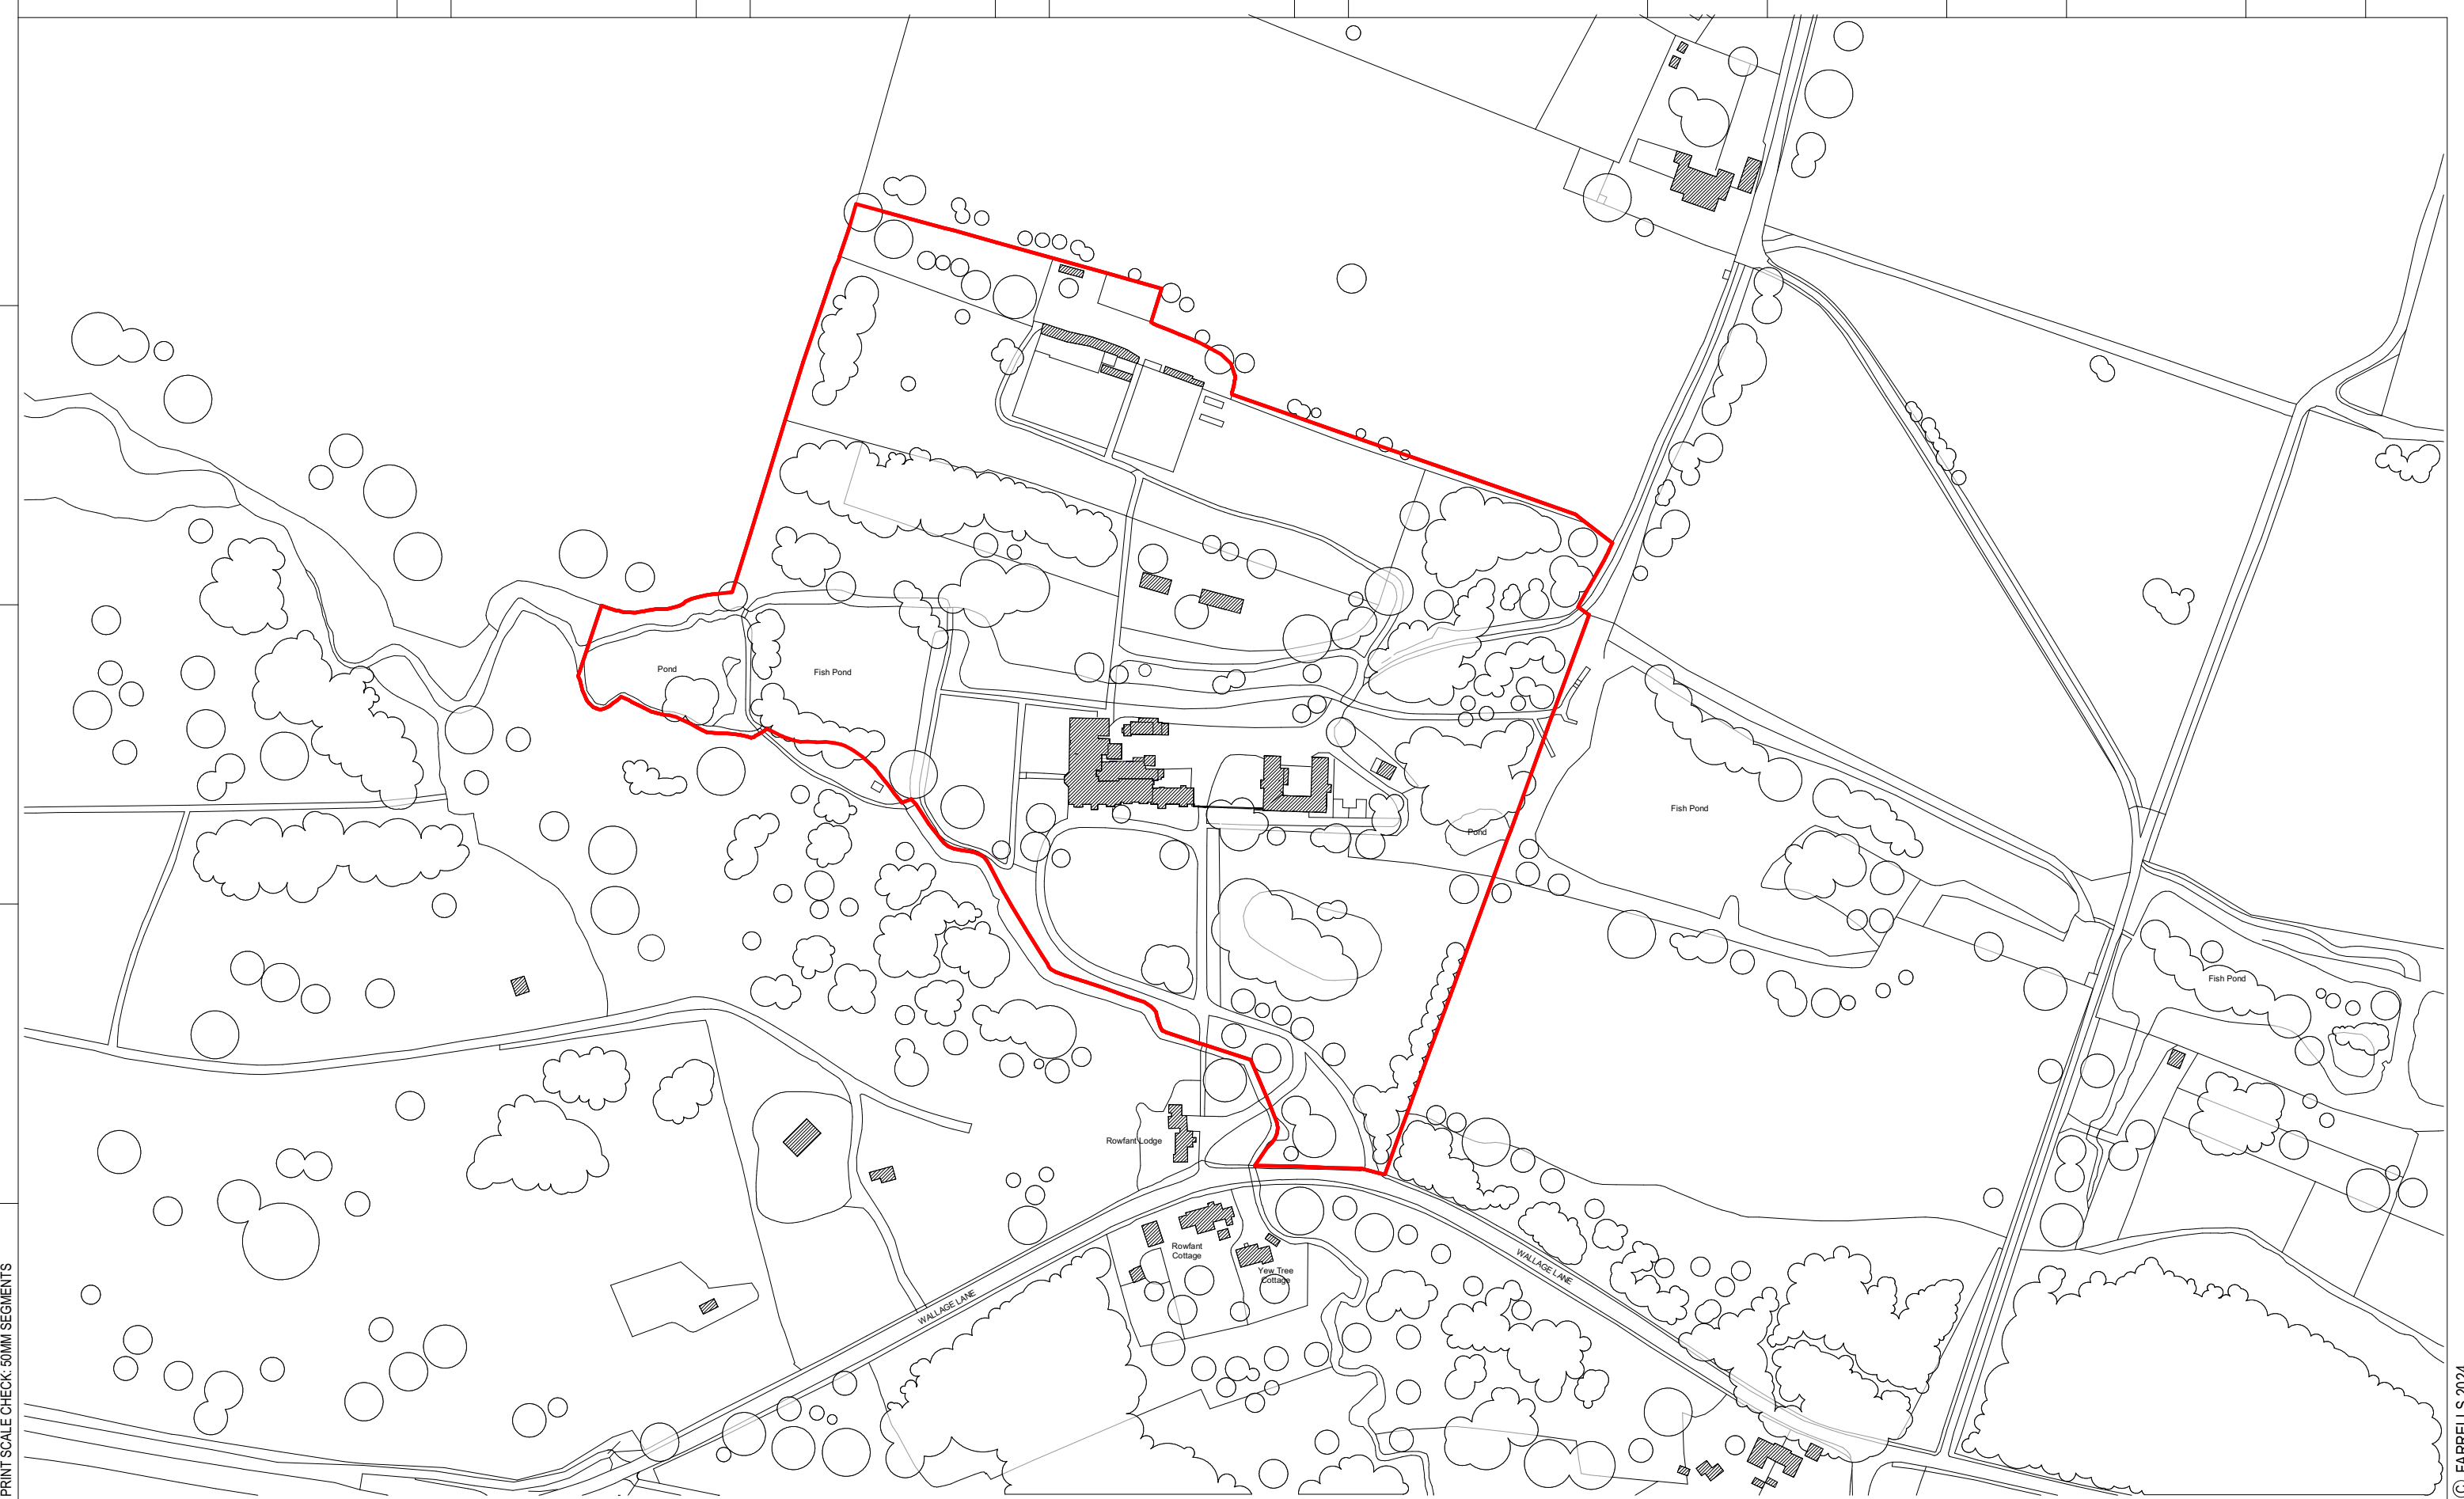

Comer
Group

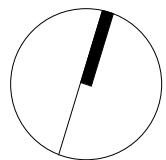

1:2500 0 50 100m

1 : 2500 @ A3

Rowfant House

Location Plan

October 2024

ROW001-FAR-XX-SW-DR-A-03100

Stage 02

NOTE: PLAN IS INDICATIVE AS BASED ON INHERITED CAD SITE
PLAN & ILLUSTRATIVE OVERLAY OF LAND REGISTRY DEED TITLE
PLAN PROVIDED. ALL DIMENSIONS & POSITIONS TO BE VERIFIED.

FARRELLS

© FARRELLS 2024