



Planning Drawings

Existing Layout

Scale 1 : 100 2000mm

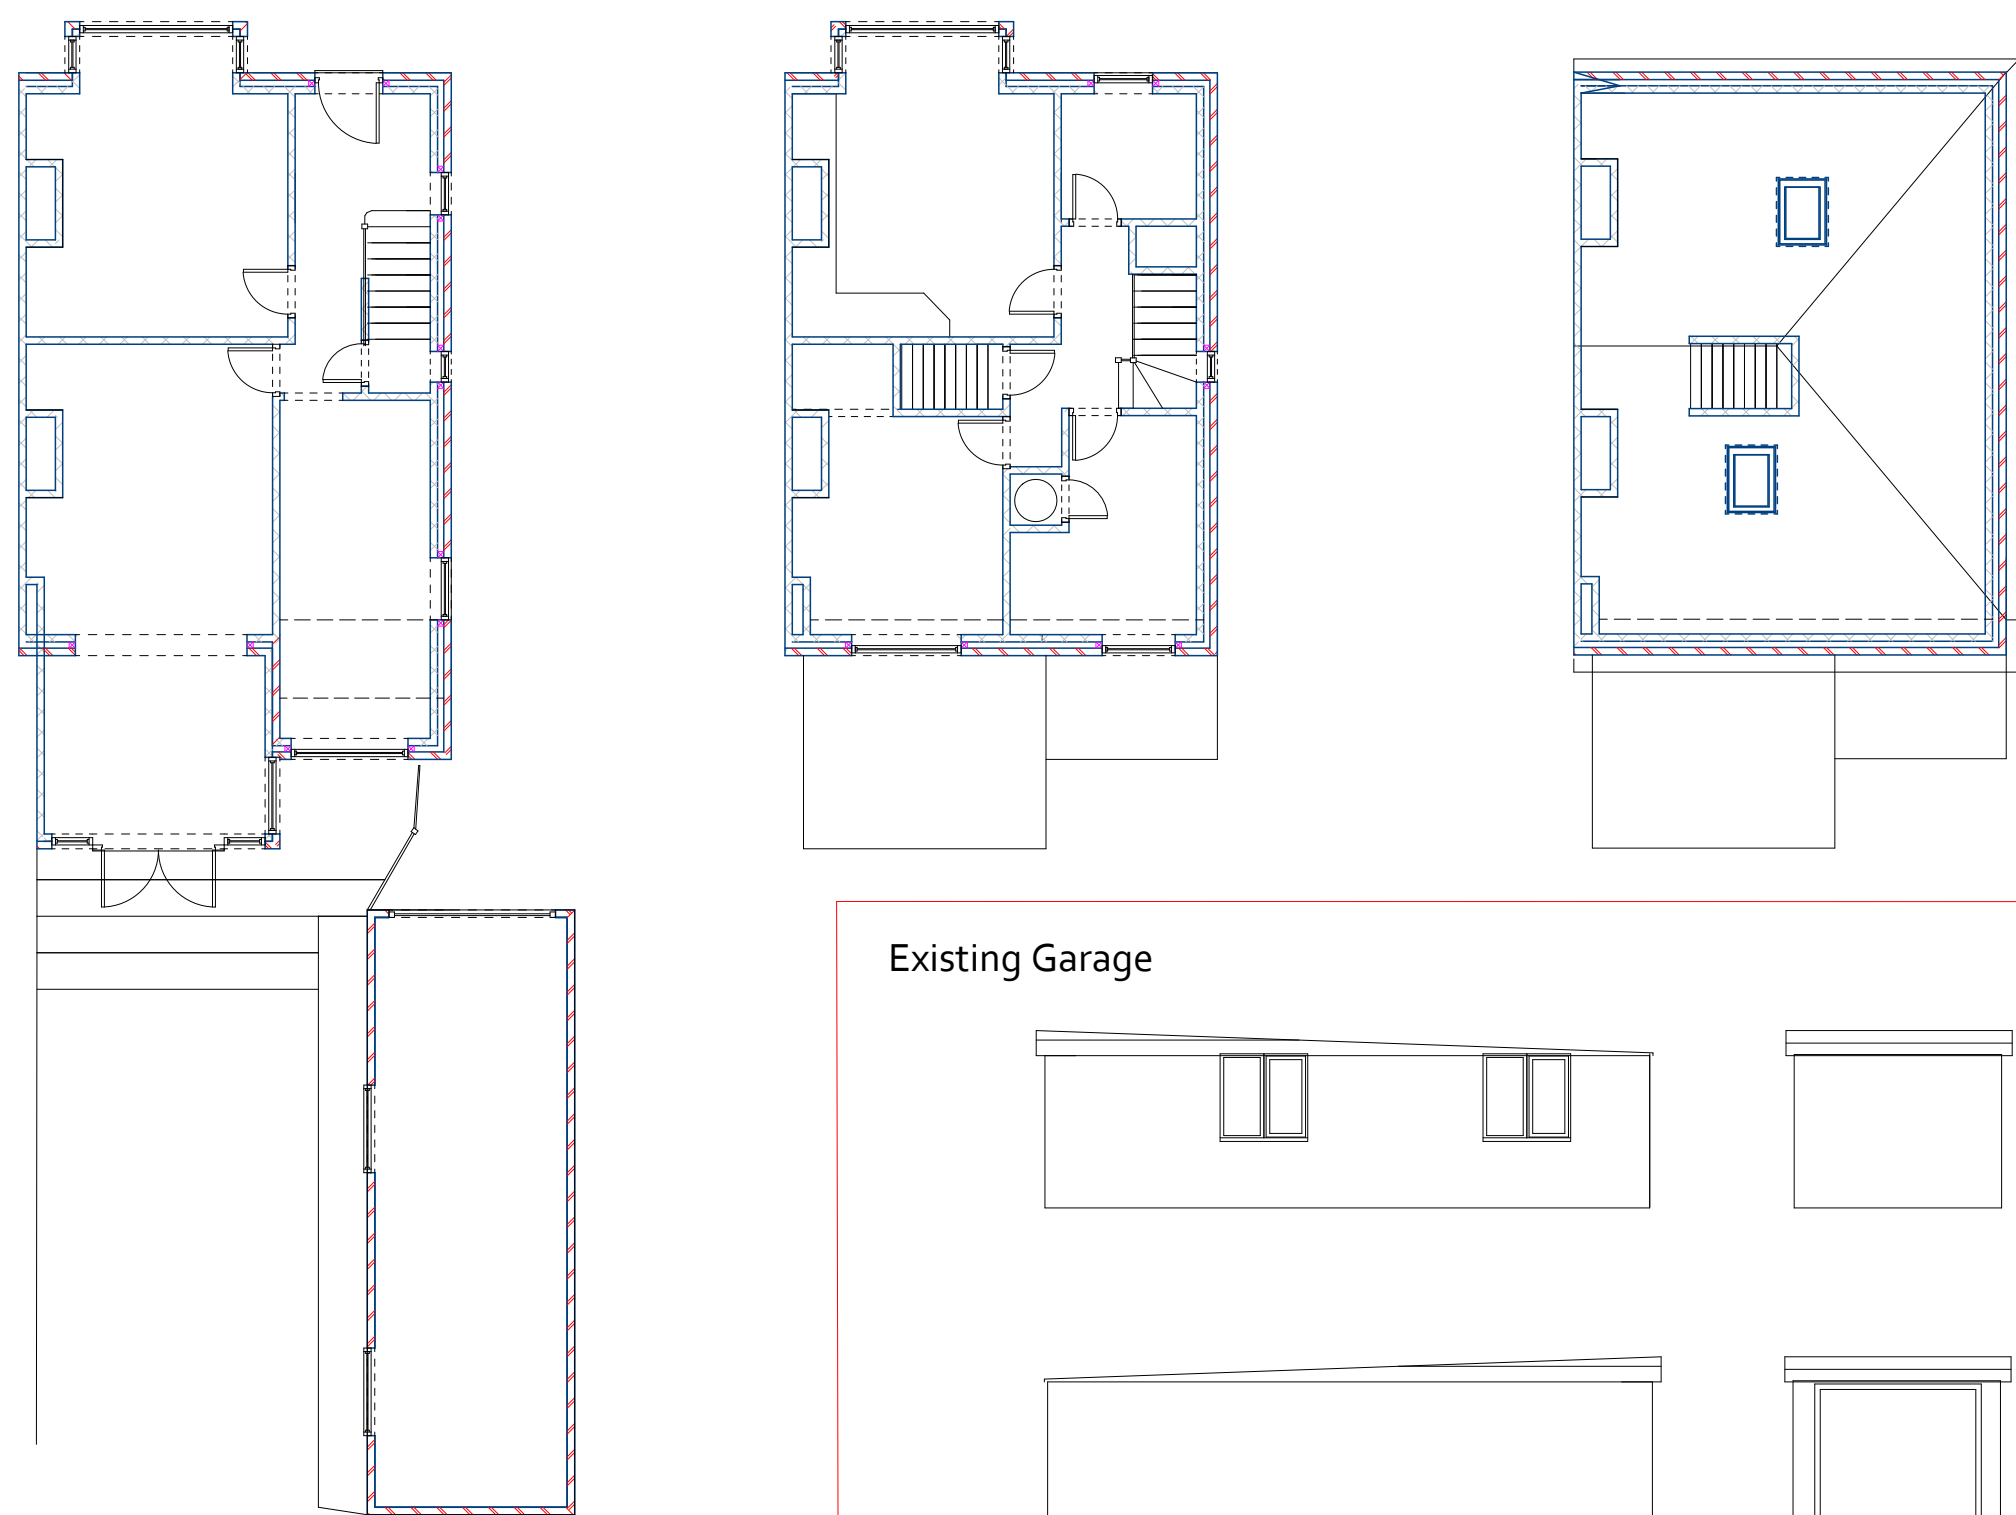

Existing Garage

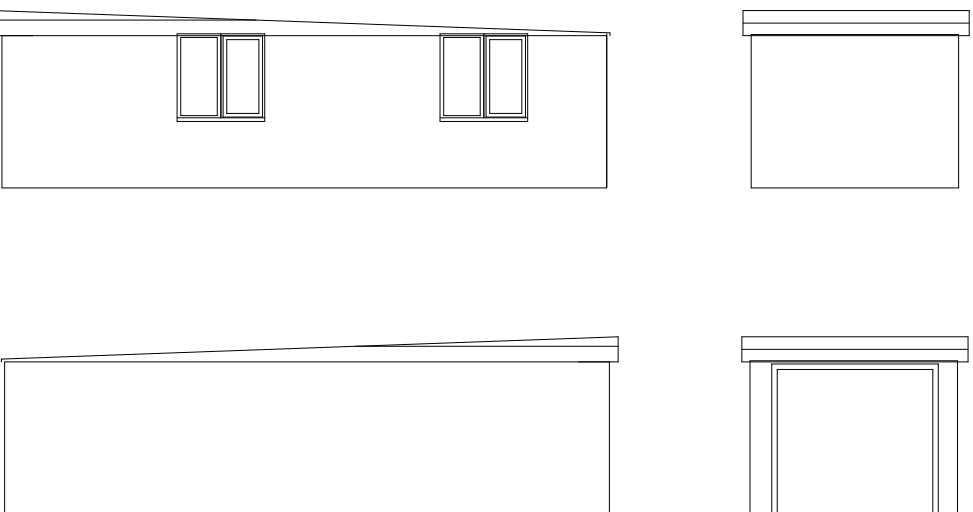

Proposed Layout

Scale 1 : 100 2000mm

1. All Dimensions In Millimetres Unless Otherwise Stated
2. New Roof Tiles to match existing in type ,colour & face
3. New facing brickwork to match existing
4. The requirements of the party wall act should be observed
- 5.No part of the proposed extension ,including Foundations and gutters, should encroach the property boundary



Existing & proposed in context with workshop garage



Work shop to be built from same level as garage and same footprint to the rear

Elevations Existing

Scale 1 : 100 2000mm




Elevations Proposed

Scale 1 : 100 2000mm




Proposed Workshop

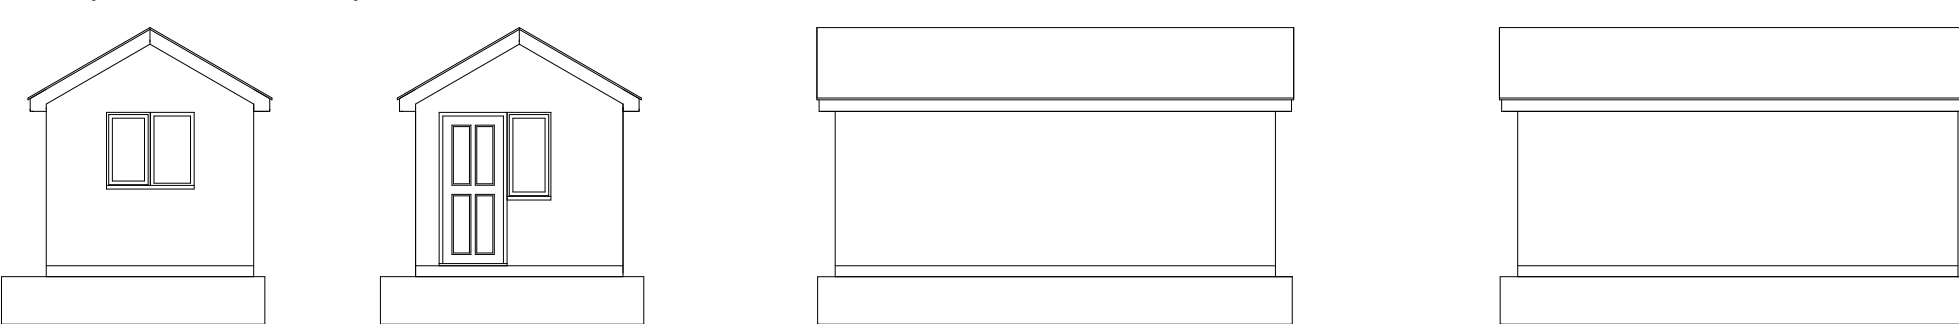

THIS IS NOT A WORKING DRAWING.

The information provided is either for client information , planning consideration or shows compliance under the building regulations. It does not purport to provide all the information necessary to carry out construction works and could be subject to variation in detail.

ALL MEASUREMENTS TO BE CHECKED ON SITE NOTE. FITMENT SUPPLIERS SHOULD TAKE SITE MEASUREMENTS and particulars should be checked and any discrepancies reported immediately to Jones projects Architectural DO NOT SCALE.

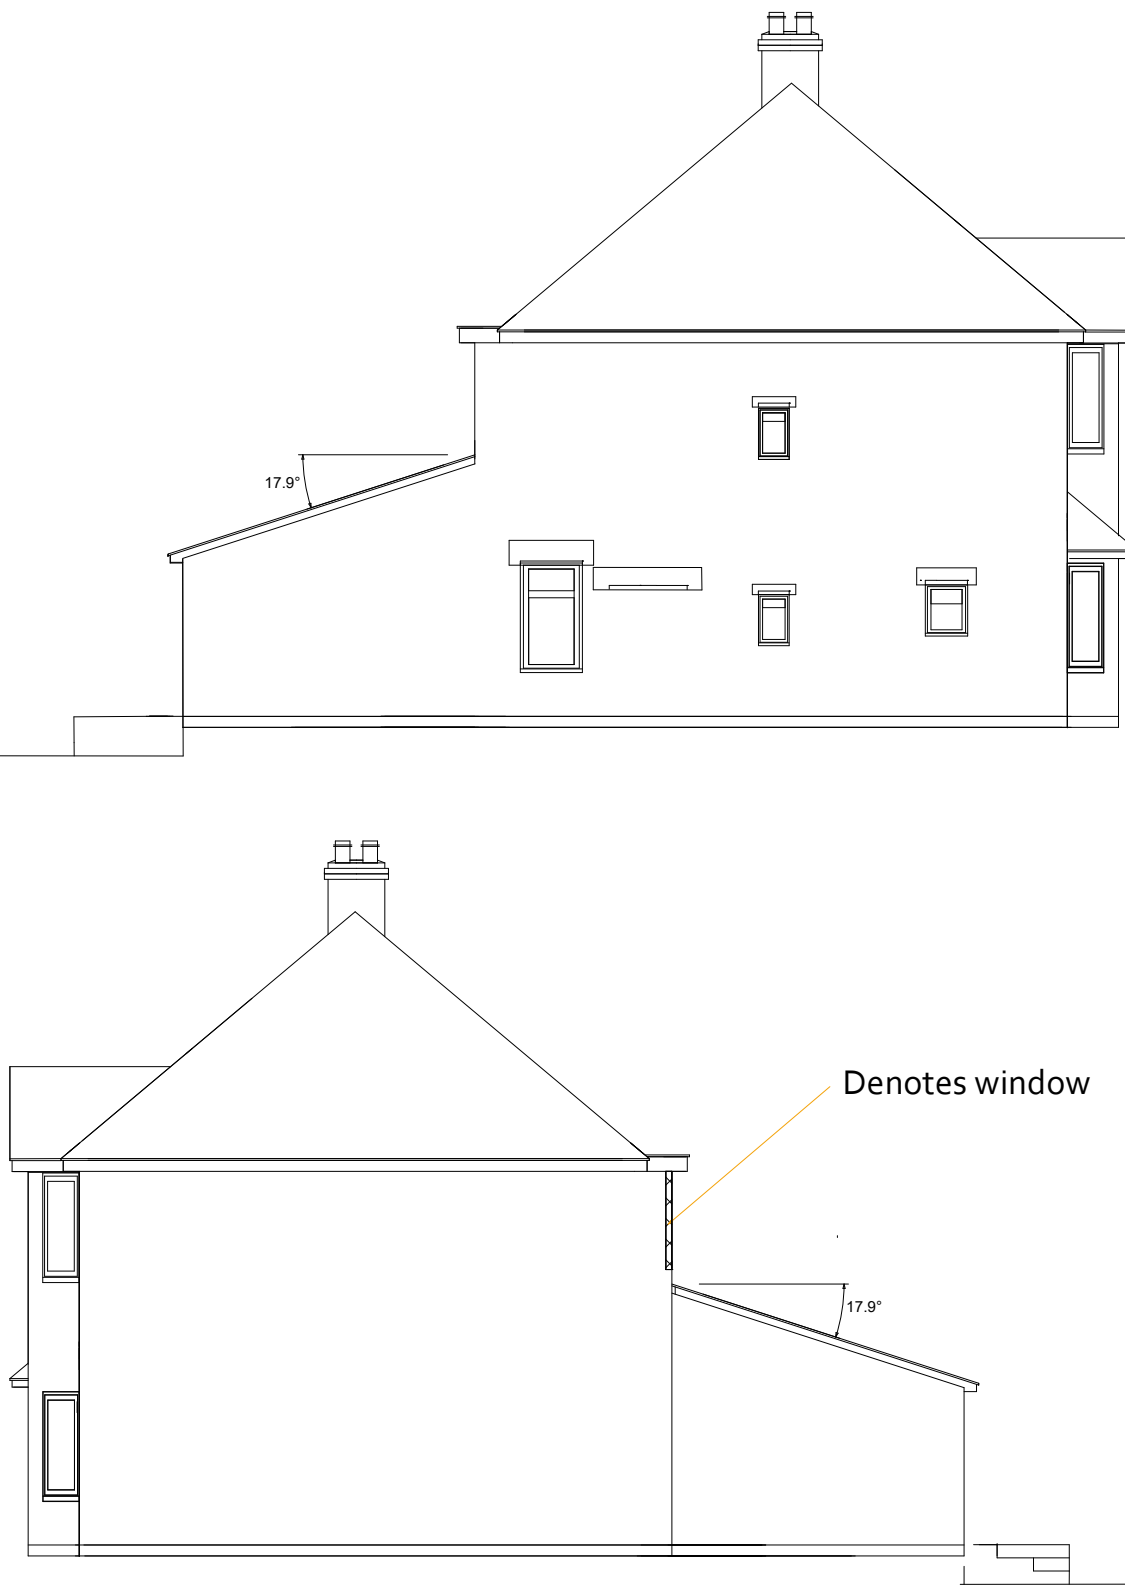

Denotes window

Photographic Survey



Client - Dave Killick

Address - 19 Dellney Ave ,
Haywards Heath
RH16 3LX

Page Size - A1

2000mm

