


East Facing Elevation

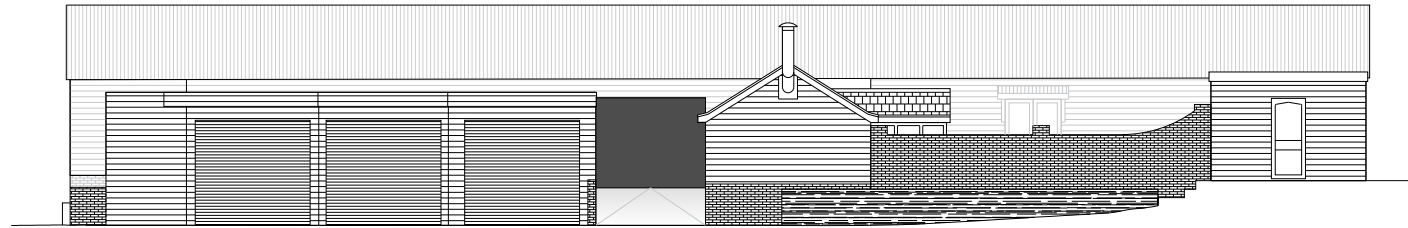

North Facing Elevation




West Facing Elevation



South Facing Elevation

As Existing Elevations

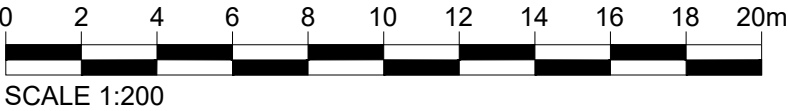

Rev	Date	Description
WS PLANNING & ARCHITECTURE Surrey Office 5 Pool House Bancroft Rd Reigate RH2 7RP London Office No.1 Croydon 12-16 Addiscombe Rd Croydon CR0 0XT T: 01737 225711 T: 02038 281180 www.wspa.co.uk admin@wspa.co.uk		
Date		Drawn By
April 2024		DR
Scale		Checked
1:200@A3		BW
Client		
Mr P Batten		
Project		
Floran Farm, Hophurst Hill, Crawley Down, RH10 4LP		
Title		
As Existing Elevations		
Drawing. No.		Rev.
J004869-CD-05		