




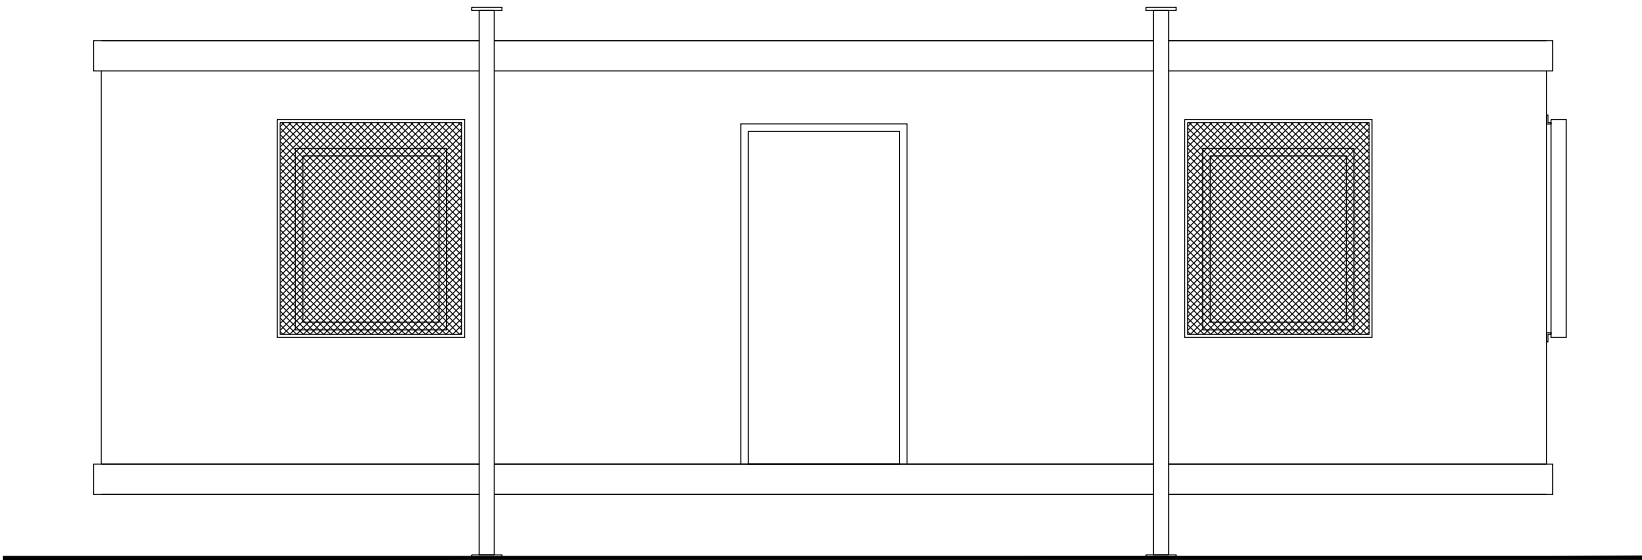


East Facing Elevation

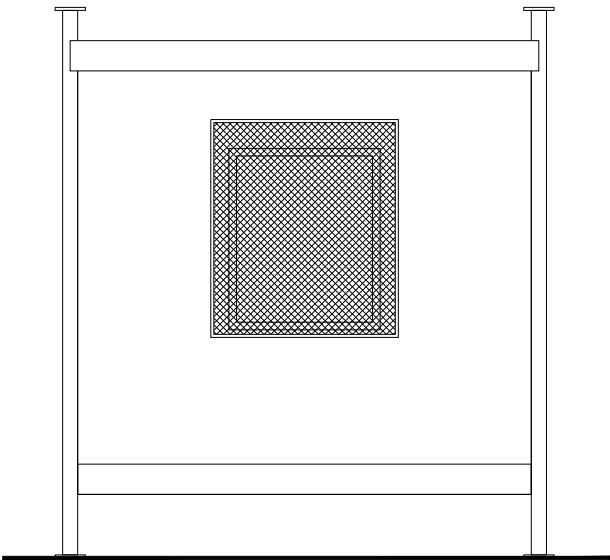

North Facing Elevation

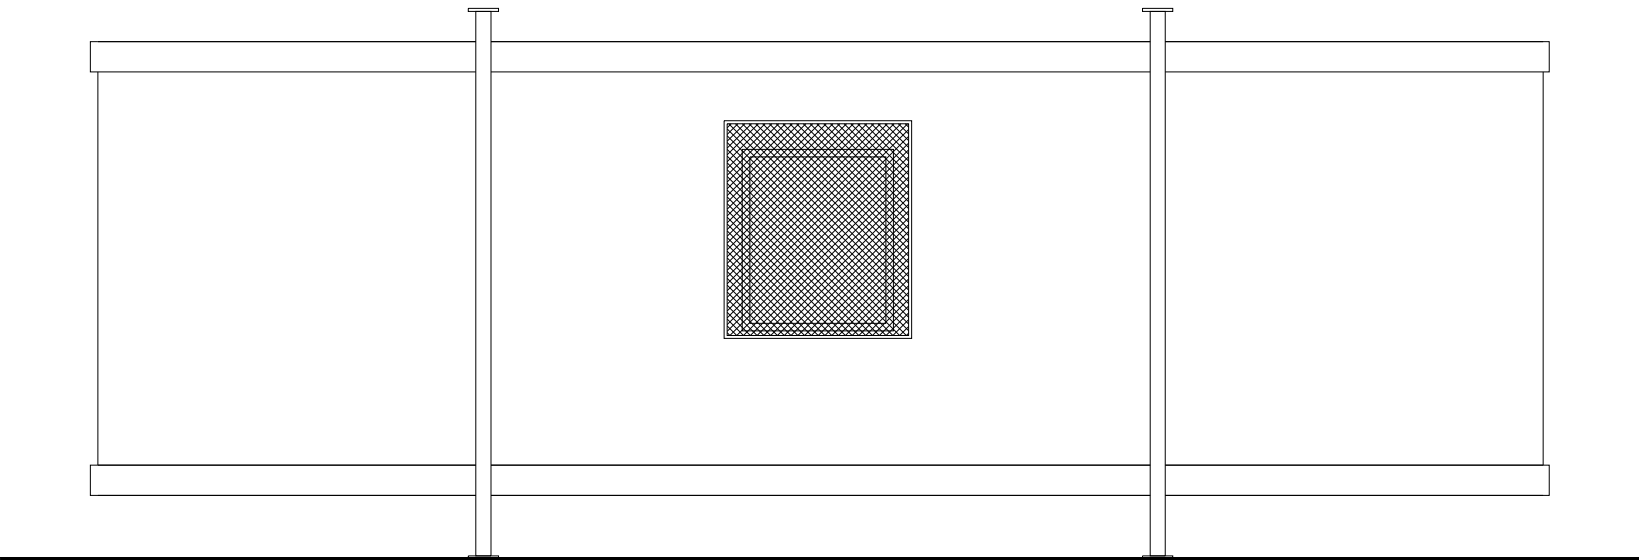

West Facing Elevation

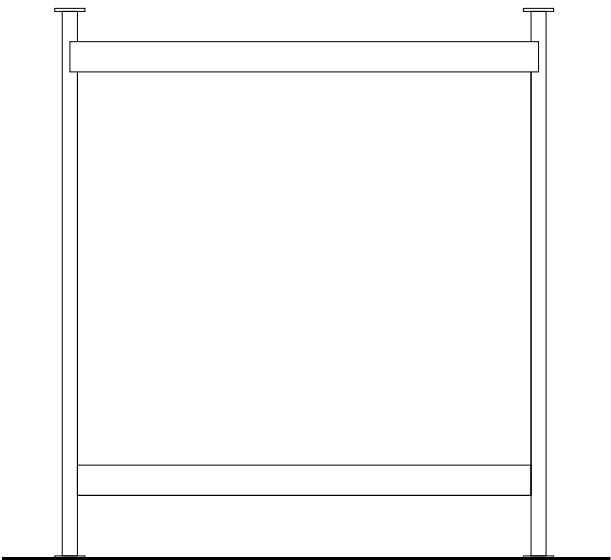

South Facing Elevation

As Existing Elevations to Outbuilding 1



Rev	Date	Description	
		WS PLANNING & ARCHITECTURE	
Surrey Office 5 Pool House Bancroft Rd Reigate RH2 7RP		London Office No.1 Croydon 12-16 Addiscombe Rd Croydon CR0 0XT	
		T. 01737 225711 F. 02038 281180 www.wspa.co.uk admin@wspa.co.uk	
<u>Date</u> April 2024		<u>Drawn By</u> DR	
<u>Scale</u> 1:50@A3		<u>Checked</u> BW	
<u>Client</u> Mr P Batten			
<u>Project</u> Floran Farm, Hophurst Hill, Crawley Down, RH10 4LP			
<u>Title</u> As Existing Elevations to Outbuilding 1			
<u>Drawing, No.</u> J004869-DD-06		<u>Rev.</u>	