




Do not scale from this drawing, except for planning purposes.  
Any discrepancies are to be reported to WS Planning & Architecture.  
Refer to Structural Engineers details for structural design criteria.  
This drawing remains the copyright of WS Planning & Architecture.

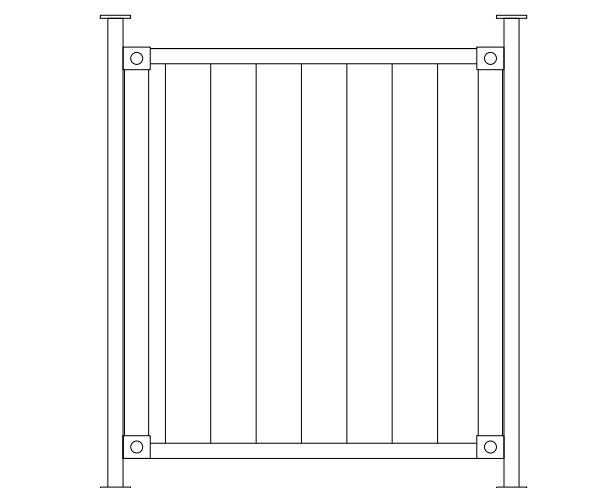


North Facing Elevation

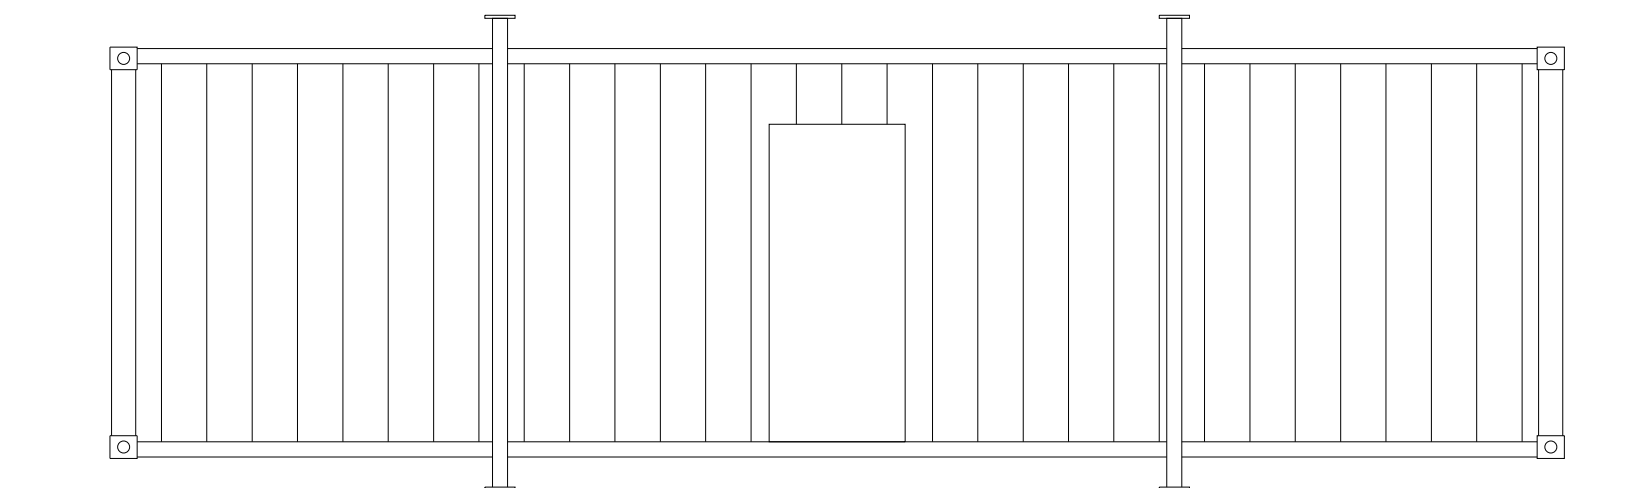

East Facing Elevation

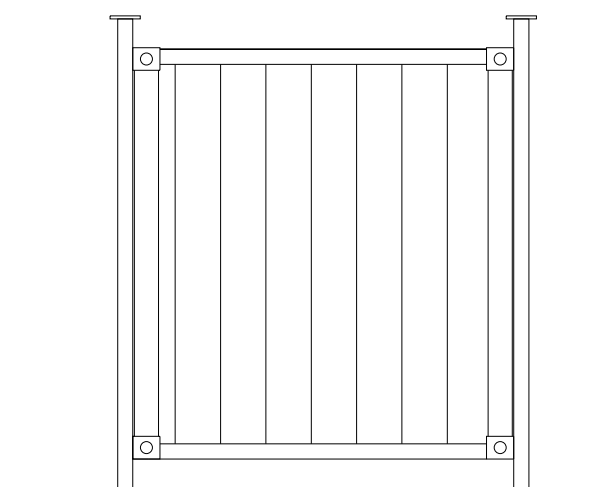

### South Facing Elevation

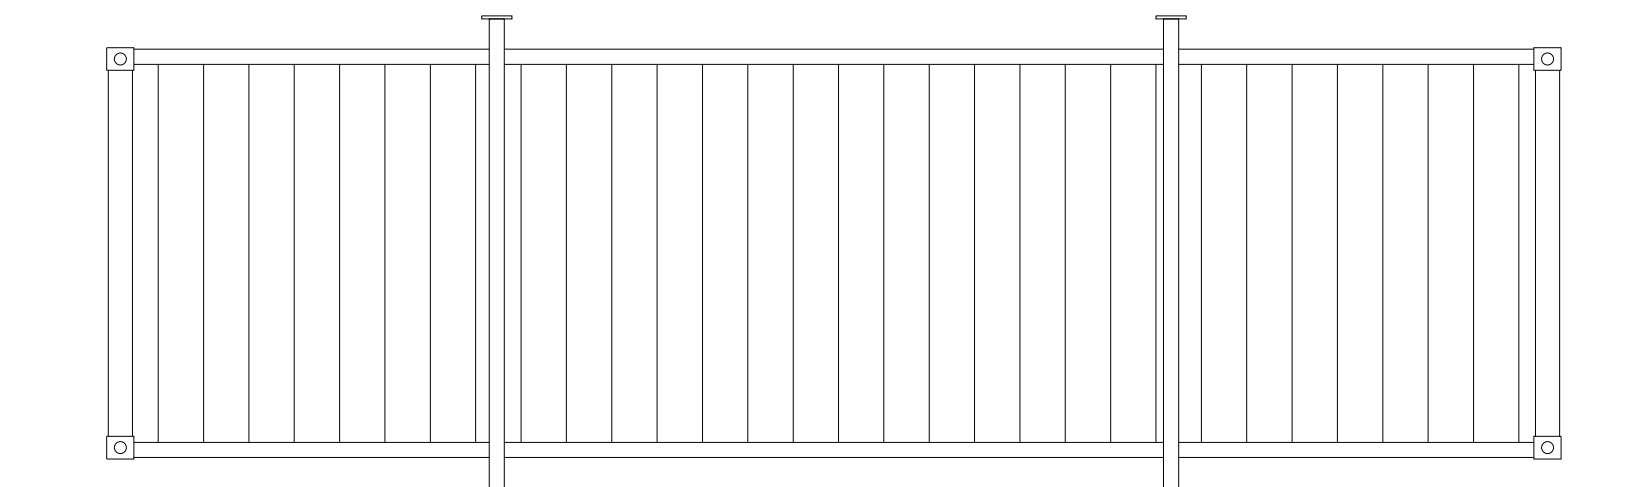

West Facing Elevation

As Existing Elevations to Outbuilding 2



|   |      |   |
|---|------|---|
|   |      |   |
| Rev   | Date | Description   |
|  <b>WS PLANNING<br/>ARCHITECTURAL</b> |      |   |
| <b>Surry Office</b><br>5 Pool House<br>Bancroft Rd<br>Reigate<br>RH2 7RP                                                   |      | <b>London Office</b><br>No.1 Croydon<br>12-16 Addiscombe Rd<br>Croydon<br>CR0 0XT                                                                  |
|   |      | T. 01737 225711<br>F. 02038 281188<br><a href="http://www.wspa.co.uk">www.wspa.co.uk</a><br><a href="mailto:admin@wspa.co.uk">admin@wspa.co.uk</a> |
| <u>Date</u>   |      | <u>Drawn By</u>   |
| <b>April 2024</b>   |      | <b>DR</b>   |
| <u>Scale</u>   |      | <u>Checked</u>   |
| <b>1:50@A3</b>   |      | <b>BW</b>   |
| <u>Client</u>   |      |   |
| <b>Mr P Batten</b>   |      |   |
| <u>Project</u>   |      |   |
| <b>Floran Farm,<br/>         Hophurst Hill,<br/>         Crawley Down, RH10 4LP</b>                                        |      |   |
| <u>Title</u>   |      |   |
| <b>As Existing Elevations to<br/>         Outbuilding 2</b>                                                                |      |   |
| <u>Drawing No.</u>   |      | <u>Rev.</u>   |
| <b>J004869-DD-07</b>   |      |   |