

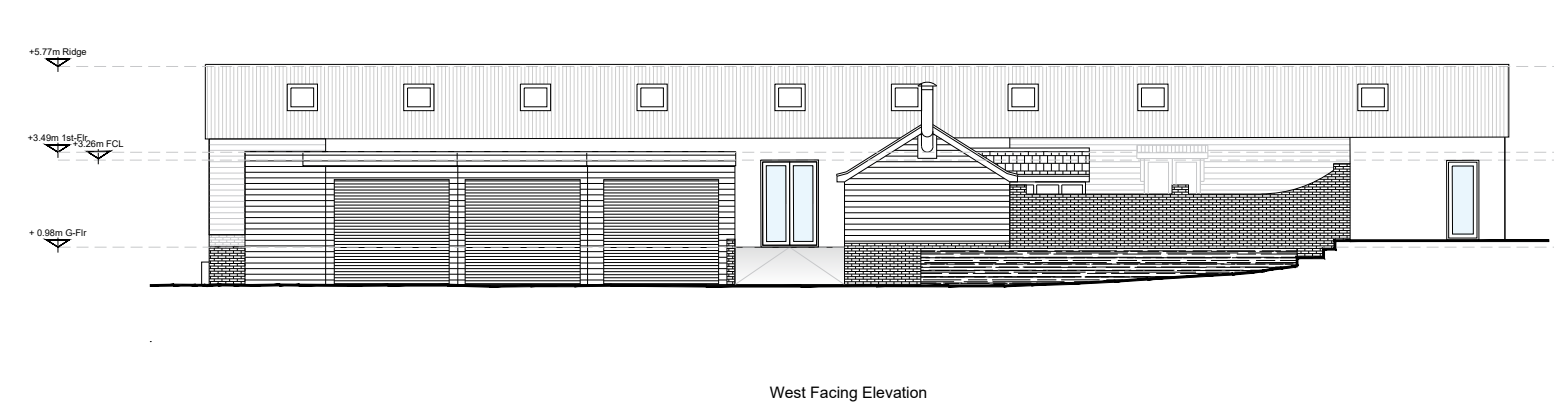
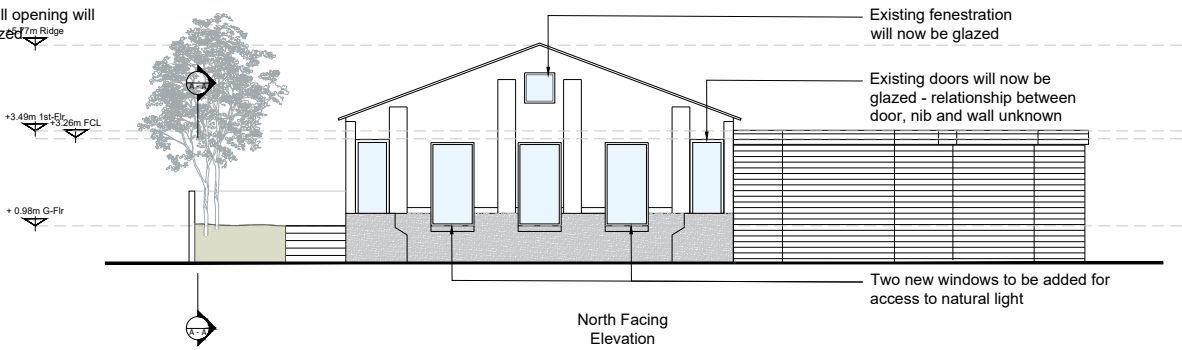
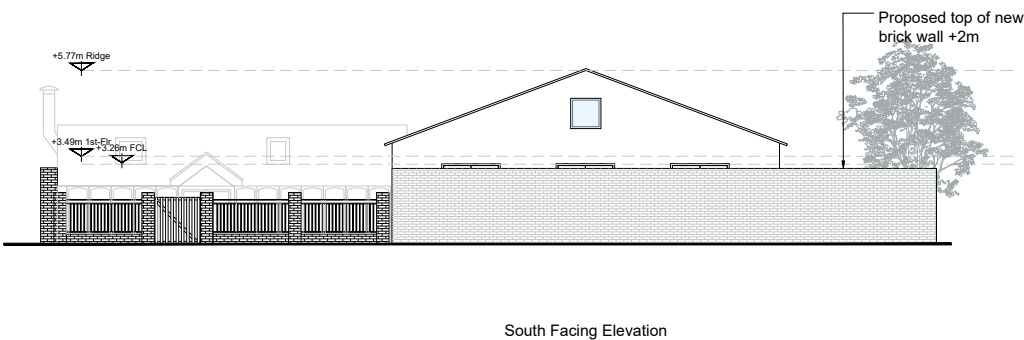


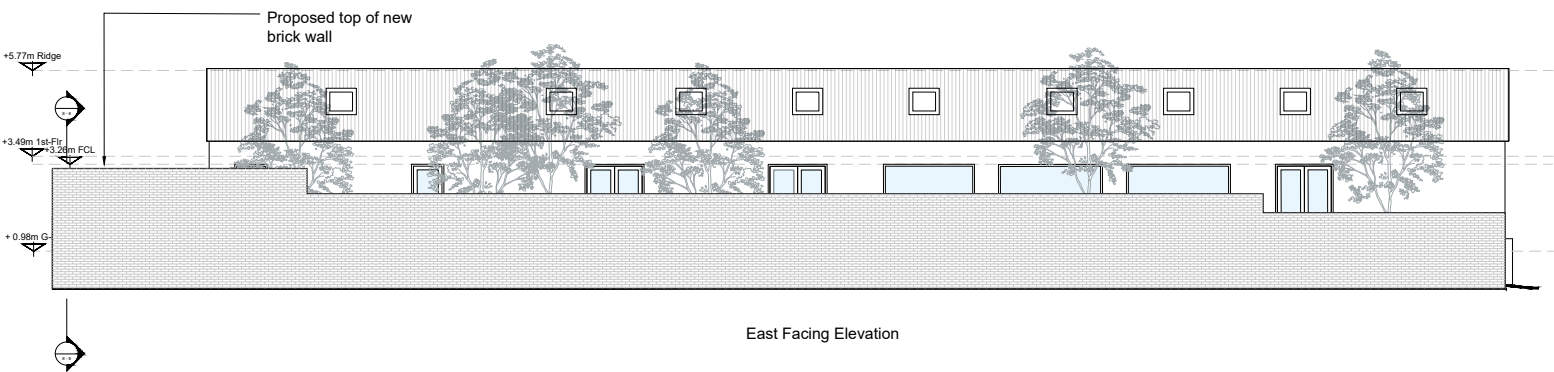

As Proposed Elevations to Outbuilding

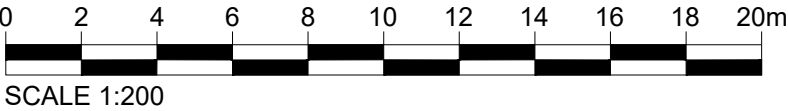

Rev	Date	Description
 Surrey Office: 5 Pool House, Bancroft Rd, Reigate, RH2 7RP London Office: No.1 Croydon, 12-16 Addiscombe Rd, Croydon, CR0 0XT T: 01737 225711 T: 02038 281180 www.wspa.co.uk admin@wspa.co.uk		
Date	April 2024	Drawn By: DR
Scale	1:200@A3	Checked: BW
Client	Mr P Batten	
Project	Floran Farm, Hophurst Hill, Crawley Down, RH10 4LP	
Title	As Proposed Elevations to Outbuilding	
Drawing No.	J004869-DD-07	Rev.