

McCarey|Simmonds

consulting structural and civil engineers

TELEPHONE 01273 808820 – FACSIMILE 01903 816 496
E-MAIL info@mccareysimmonds.co.uk
Also at Chichester Tel. 01243 888189
THE DESIGN STUDIO, 94 HIGH STREET, STEYNING, WEST SUSSEX BN44 3RD

CLIENT

Mr Philip Stinson

JOB TITLE

Potting Shed, The Holt, Ardingly

DRAWN

DS

SCALE

1:20

DATE

Mar 2025

CHECKED

DWG TITLE

Section Details

—


—

JOB NO

MS07290

DWG NO

12

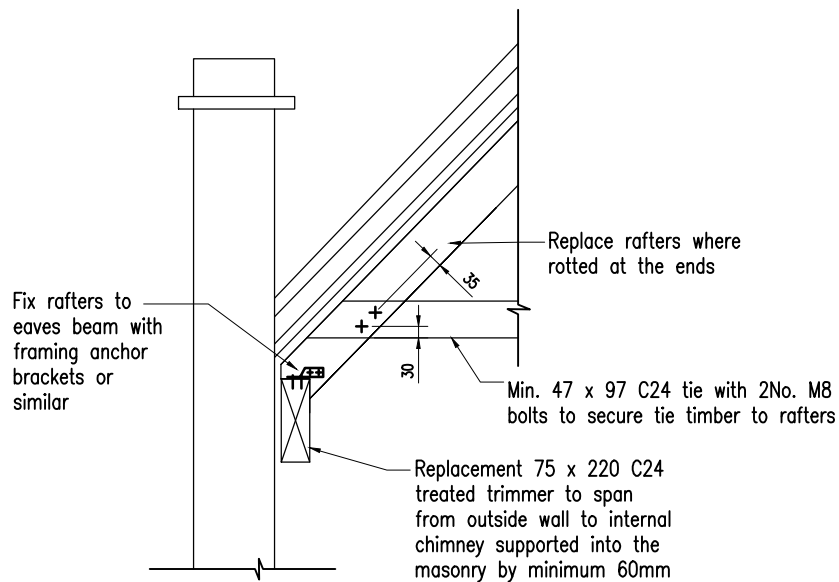

SECTION A-A

SCALE 1:20