


27 Wickham Way Block Plan

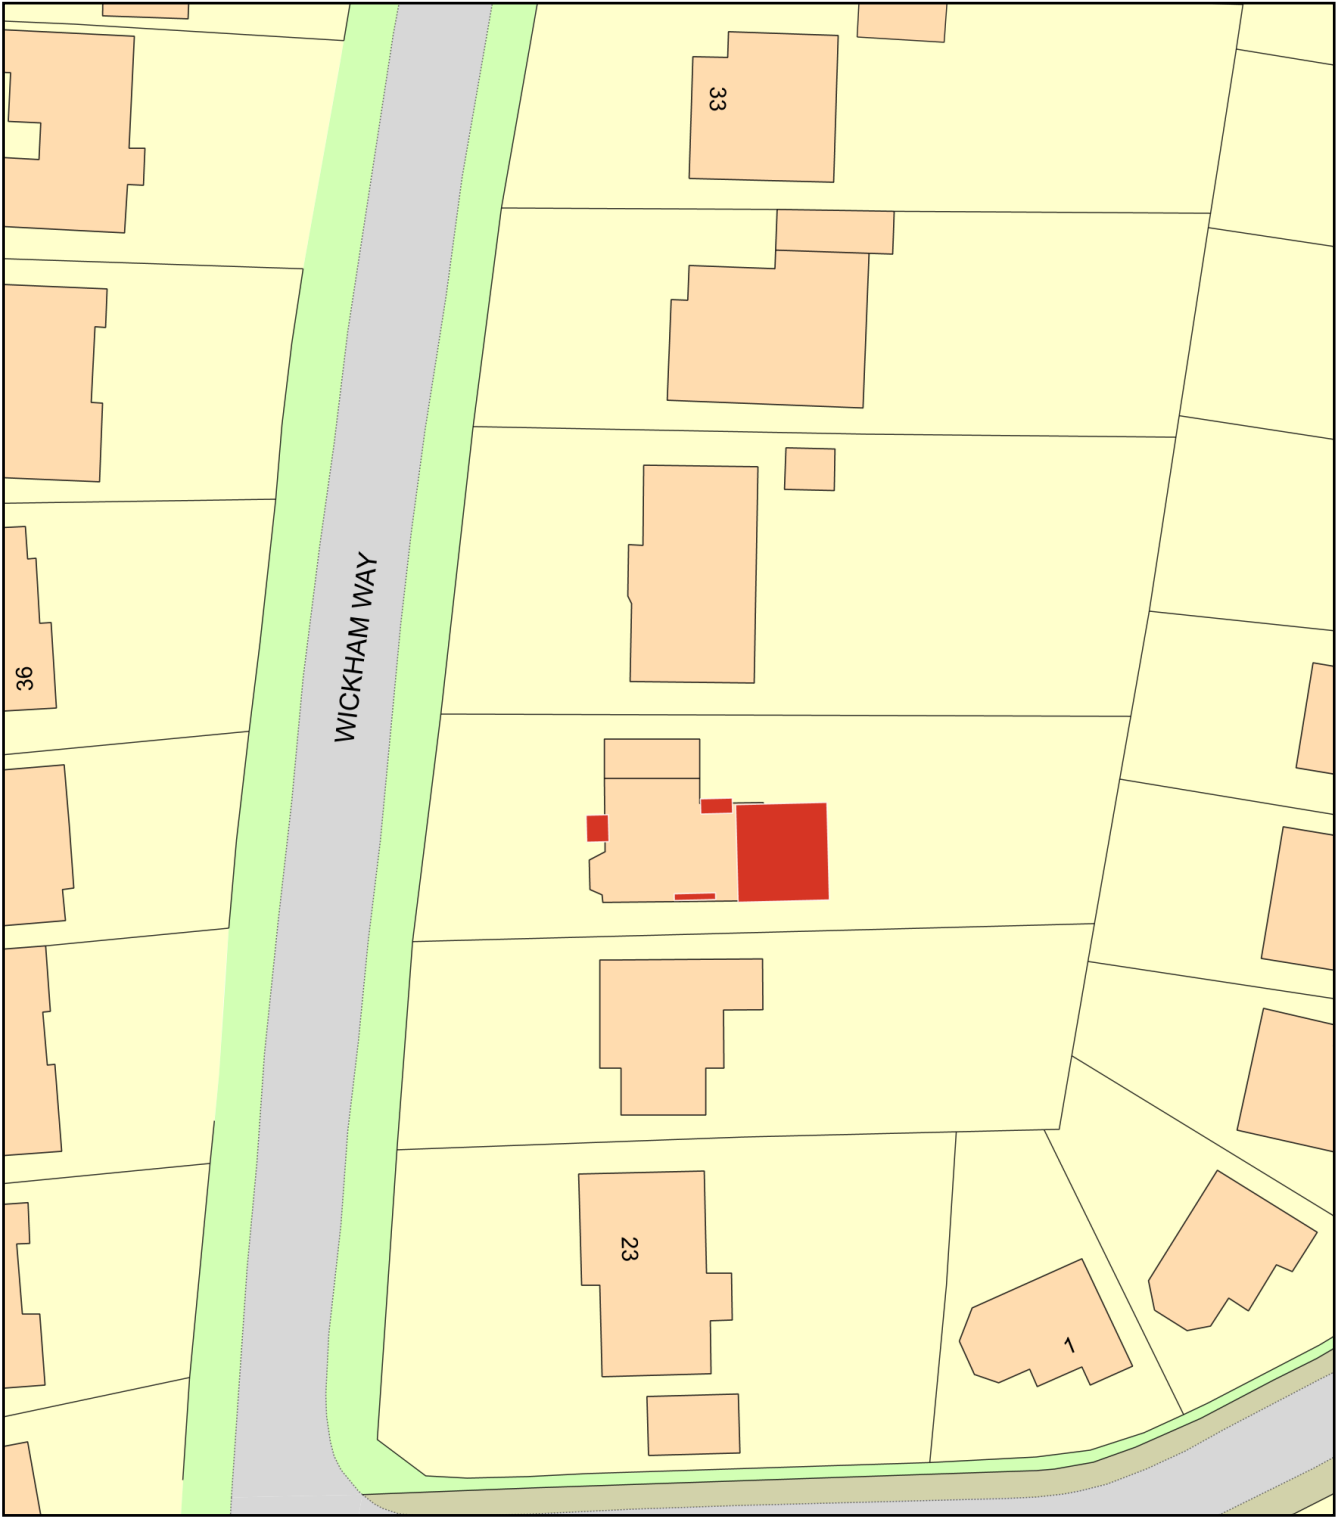

Plan Produced for: Sarah Breeze
Date Produced: 07 Apr 2025
Plan Reference Number: TQRQM25097103437154
Scale: 1:500 @ A4