



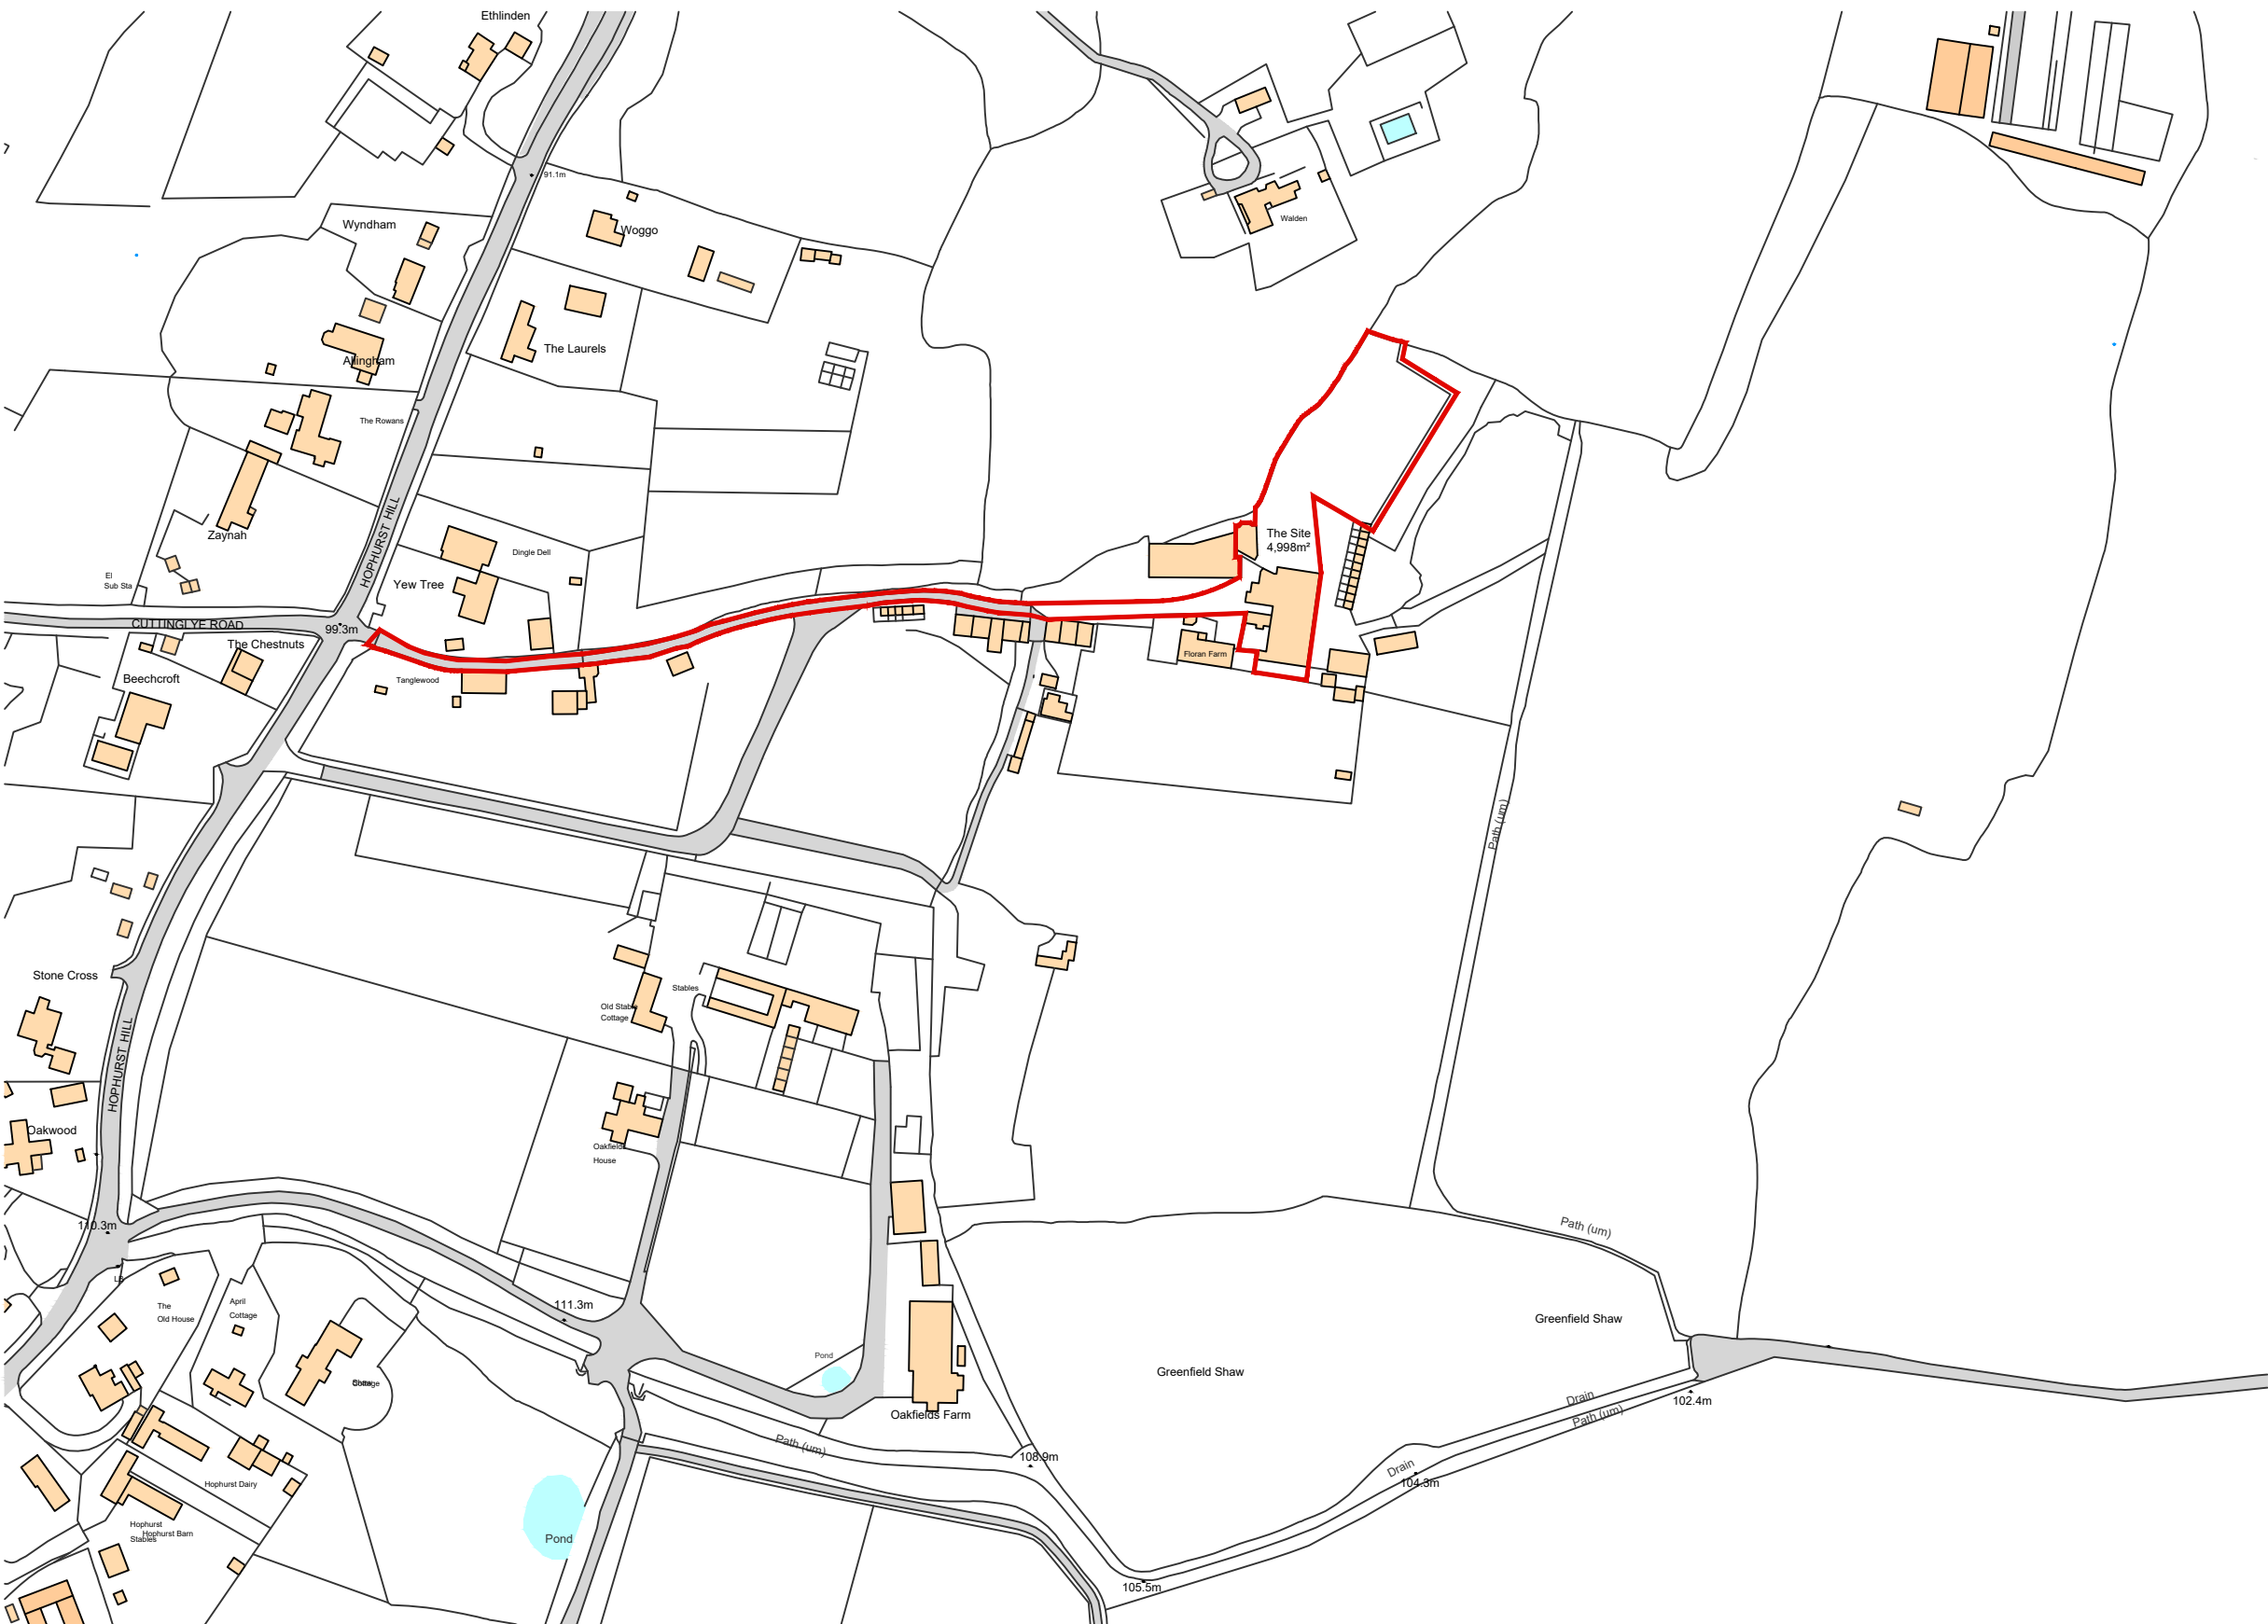

(c) Crown Copyright and Database Rights 2025 OS 100060020

Site Location Plan

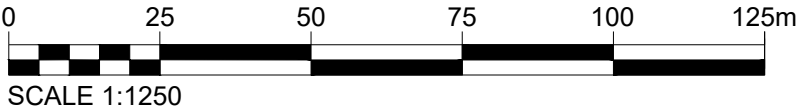

Rev	Date	Description
WS PLANNING & ARCHITECTURE Surrey Office 5 Pool House Bancroft Rd Reigate RH2 7RP London Office No.1 Croydon 12-16 Addiscombe Rd Croydon CR0 0XT T. 01737 225711 T. 02038 281180 www.wsipa.co.uk admin@wsipa.co.uk		
Date	April 2024	Drawn By DR
Scale	1:1250@A3	Checked BW
Client Mr Paul Batten		
Project Floran Farm, Hophurst Hill, Crawley Down, RH10 4LP		
Title Site Location Plan		
Drawing. No. J004869-DD-01		Rev. A