



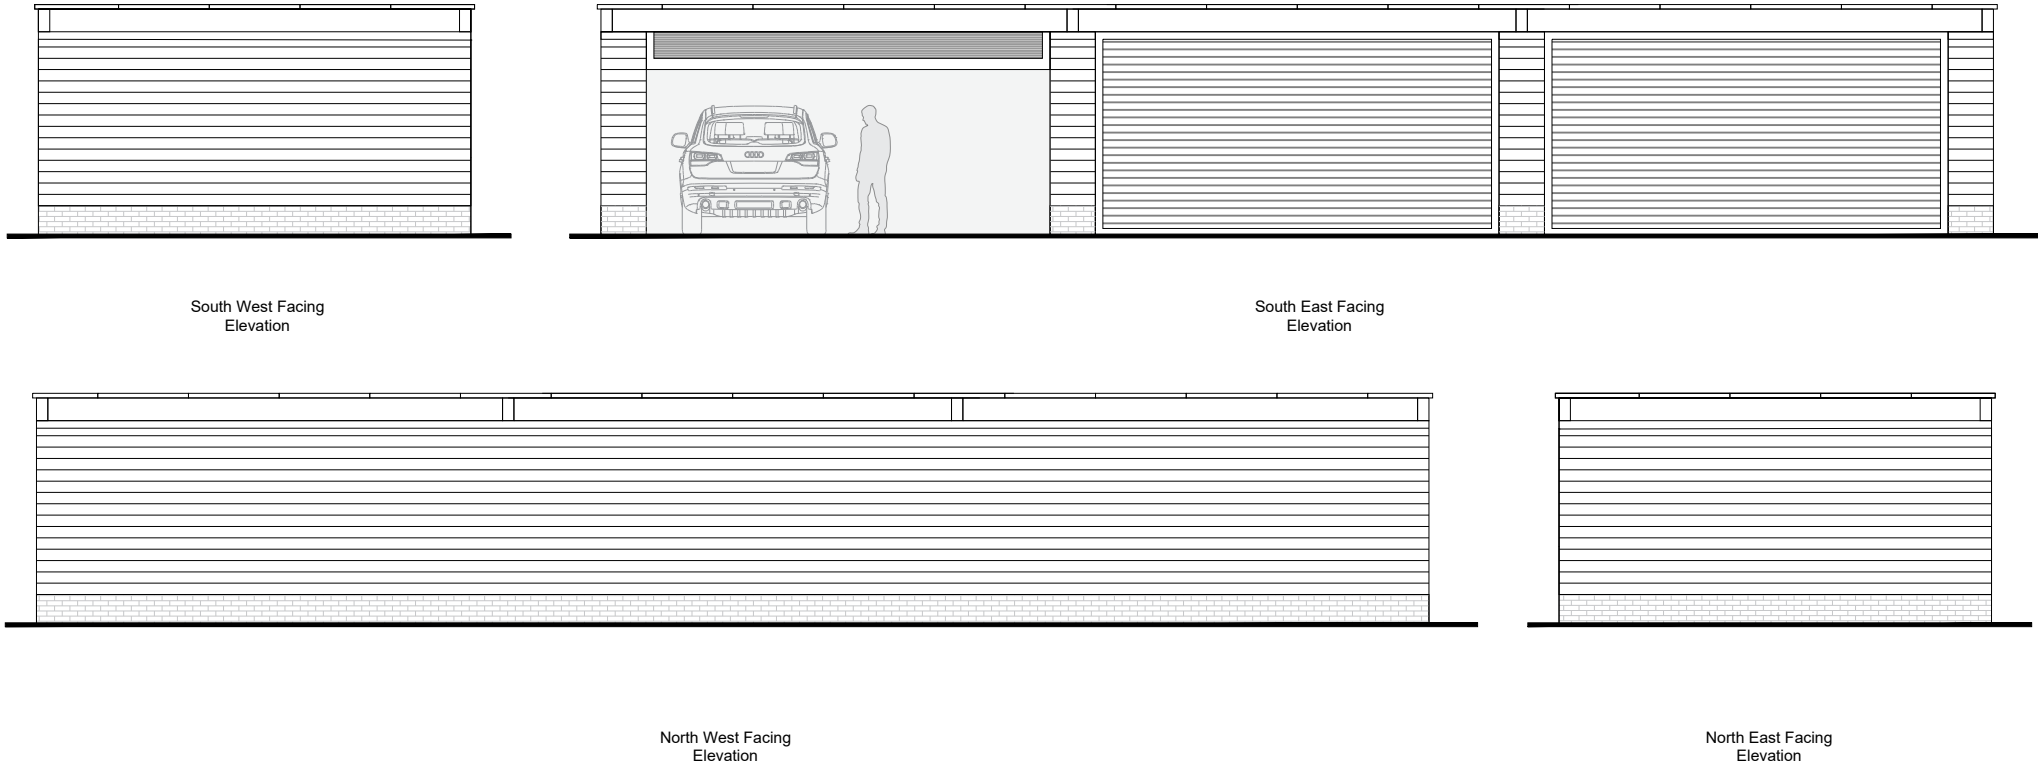

As Proposed Garage Elevations

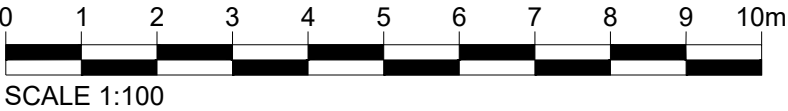

Rev	Date	Description
WS PLANNING & ARCHITECTURE Surrey Office 5 Post House Bancroft Rd Reigate RH2 7RP London Office No.1 Croydon 12-16 Addiscombe Rd Croydon CR0 0XT T: 01737 225711 T: 02038 281180 www.wspa.co.uk admin@wspa.co.uk		
Date	April 2024	
Scale	1:100@A3	
Client	Mr P Batten	
Project	Floran Farm, Hophurst Hill, Crawley Down, RH10 4LP	
Title	As Proposed Elevations Garage	
Drawing. No.	J004869-DD-12	Rev. A