
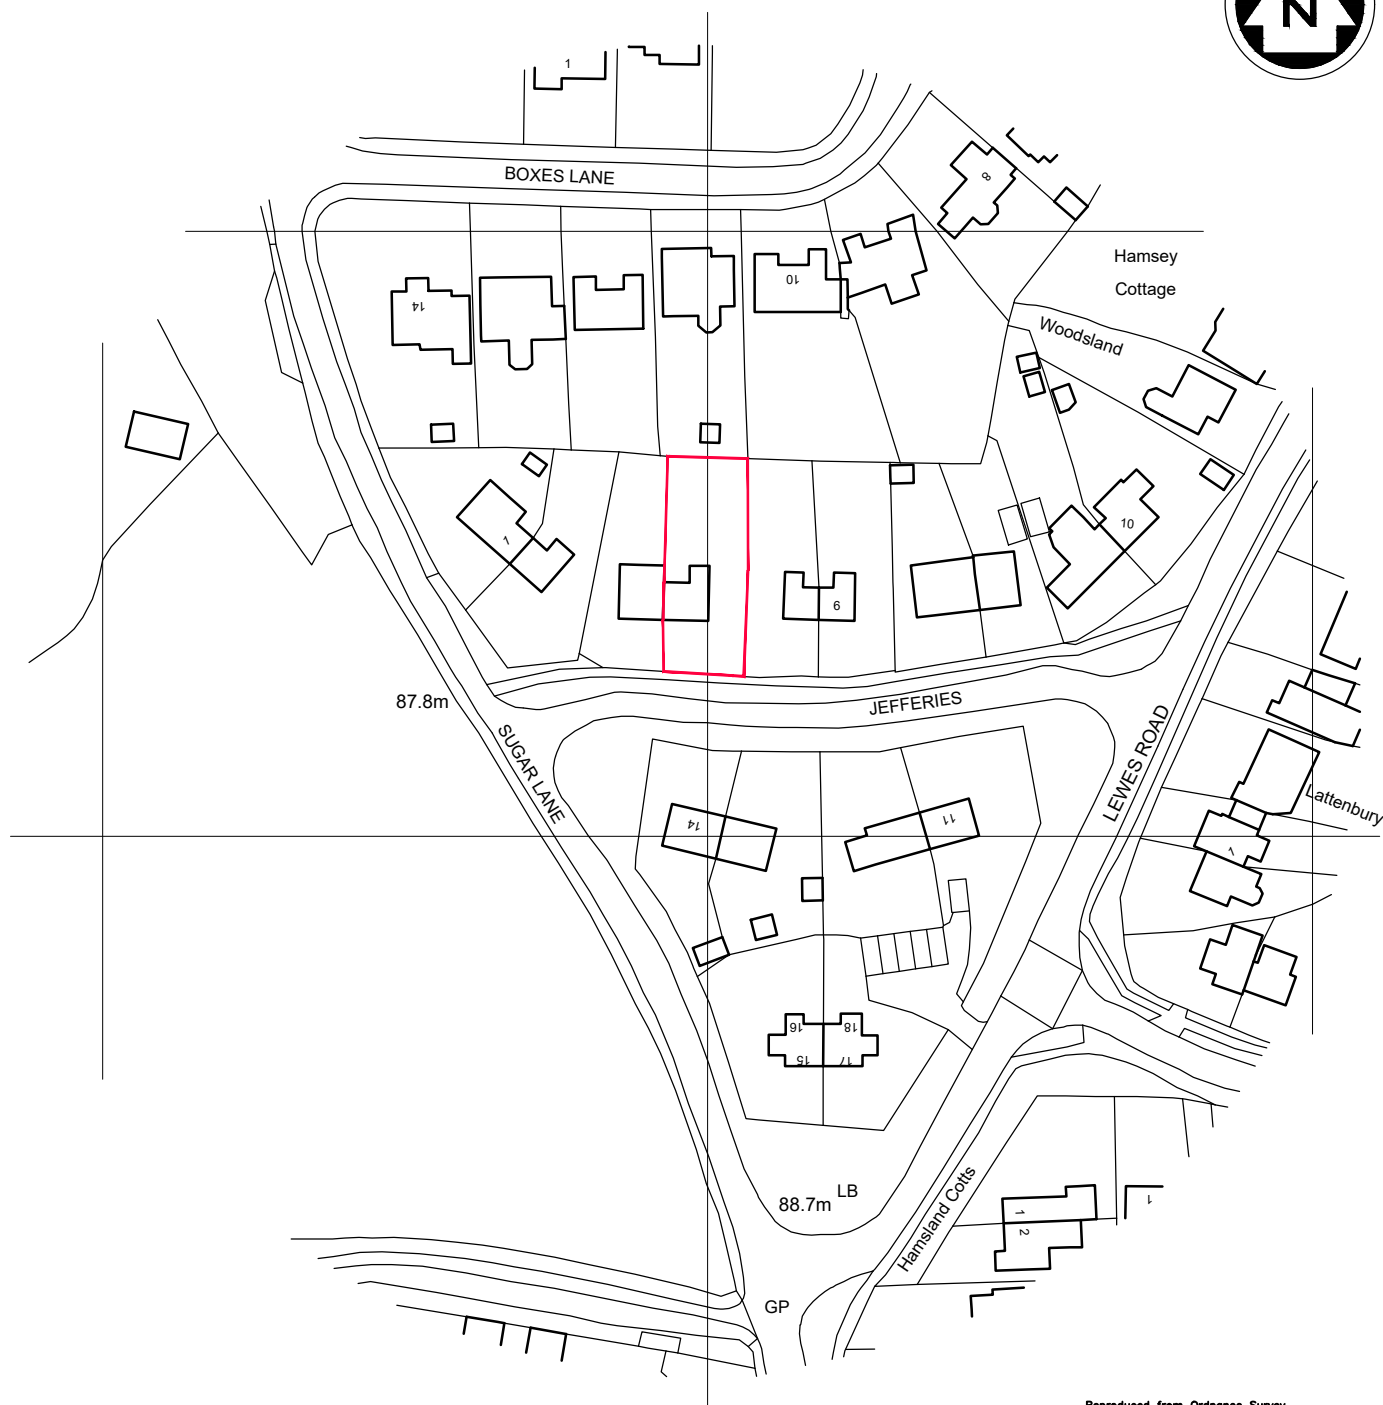


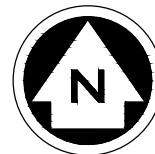

- LOCATION PLAN - 1:1250 -

Reproduced from Ordnance Survey
mapping by permission of Ordnance
Survey on behalf of Her Majesty's
Stationary Office. © Crown copyright
2001. All rights reserved.
Licence number LG1370

SCALE BAR

1:1250 0 5 10 20 30 40 50 60 70 80 90 100 110 120 130 140 150m

T. J. Evans

Building Drawings
& Technical Service

Holly's Choice
Spithurst Road
Barcombe
East Sussex BN8 5EF
Telephone (01273) 400835
E-mail: Tim@TJEvansLtd.co.uk



Client **Mr S Wilson**

Job Title **PROPOSED EXTENSION & ALTERATIONS
4 JEFFERIES
HORSTED KEYNES
WEST SUSSEX RH17 7DR**

Drawing Title **LOCATION PLAN**

Paper Size **A4**

Date **November 2024**

Drawing No. **5 2 4 / 0 2 7 / 9 9**

0