



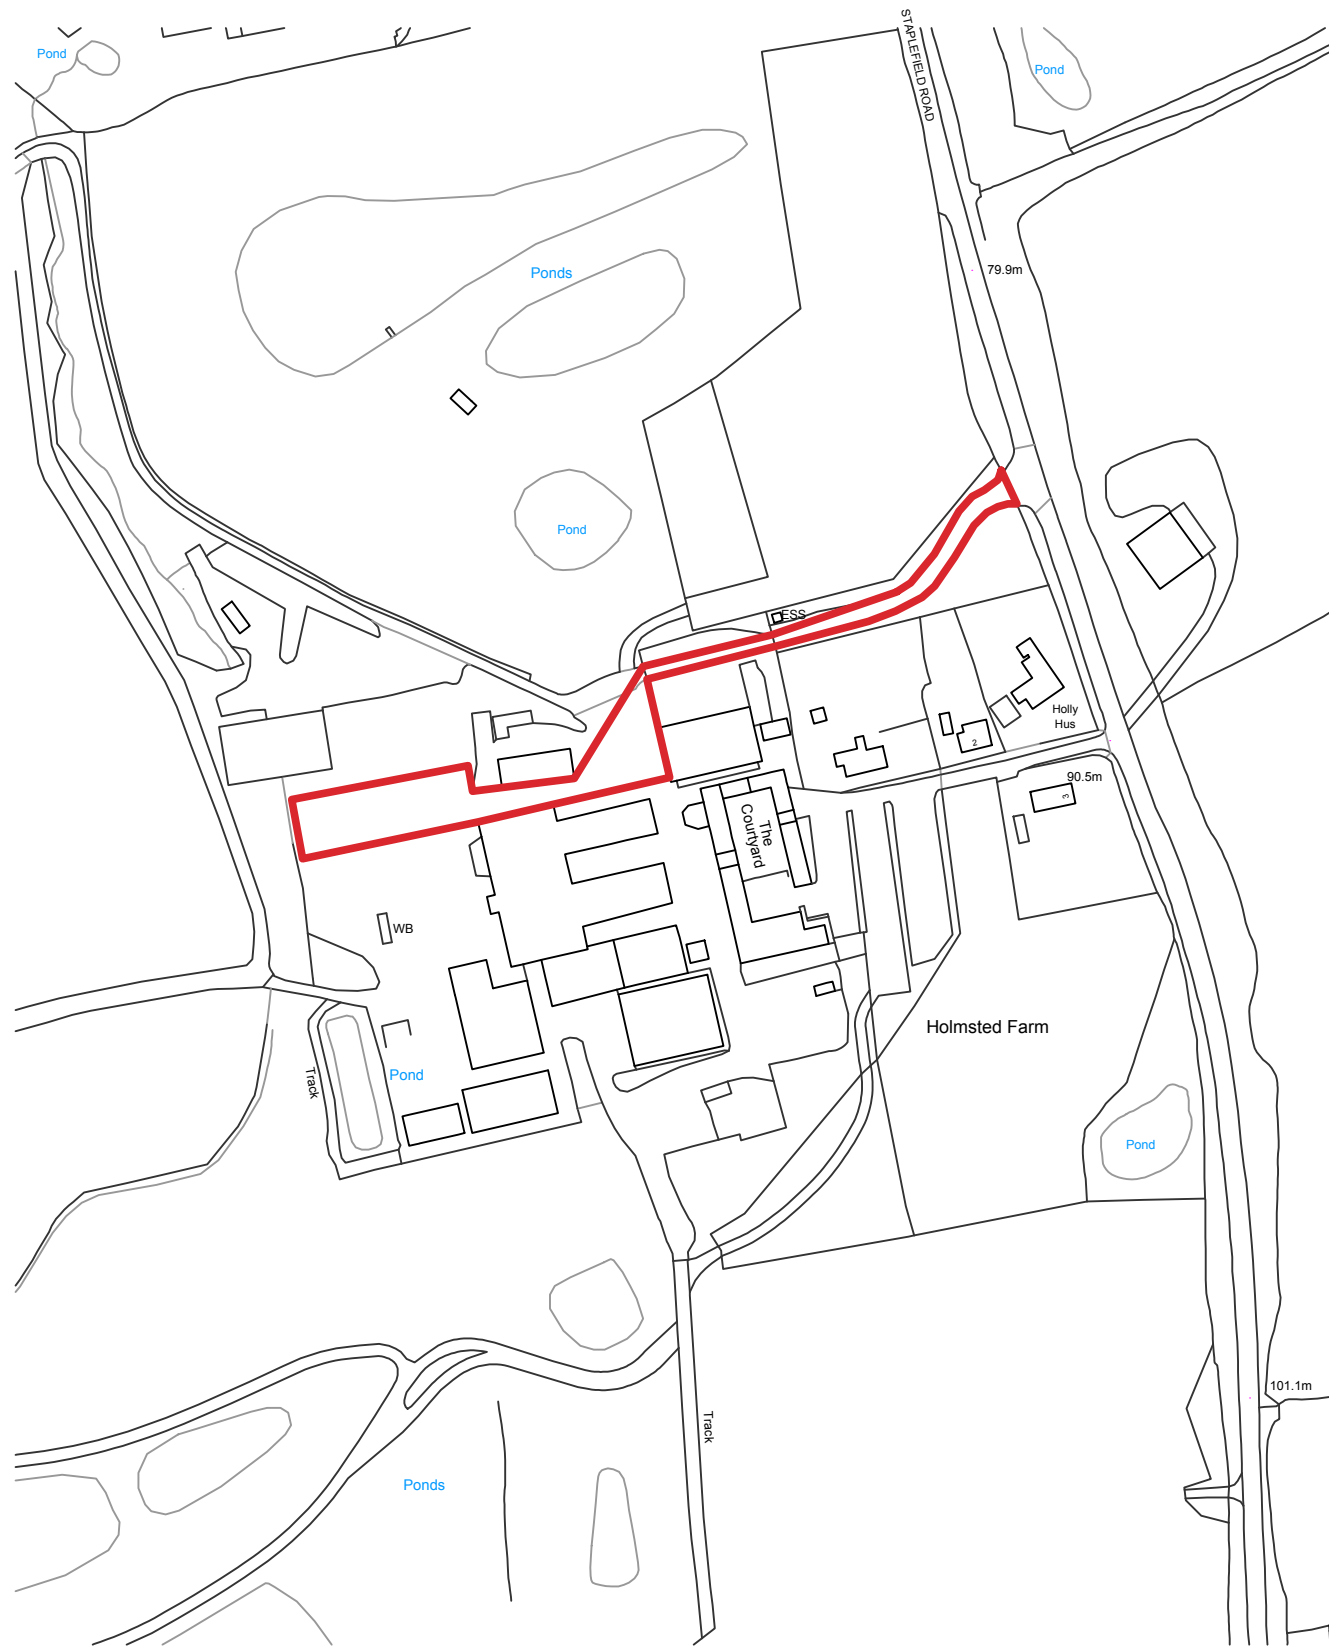

Ordnance Survey. (c) Crown Copyright 2024. All rights reserved. Licence number 100022432

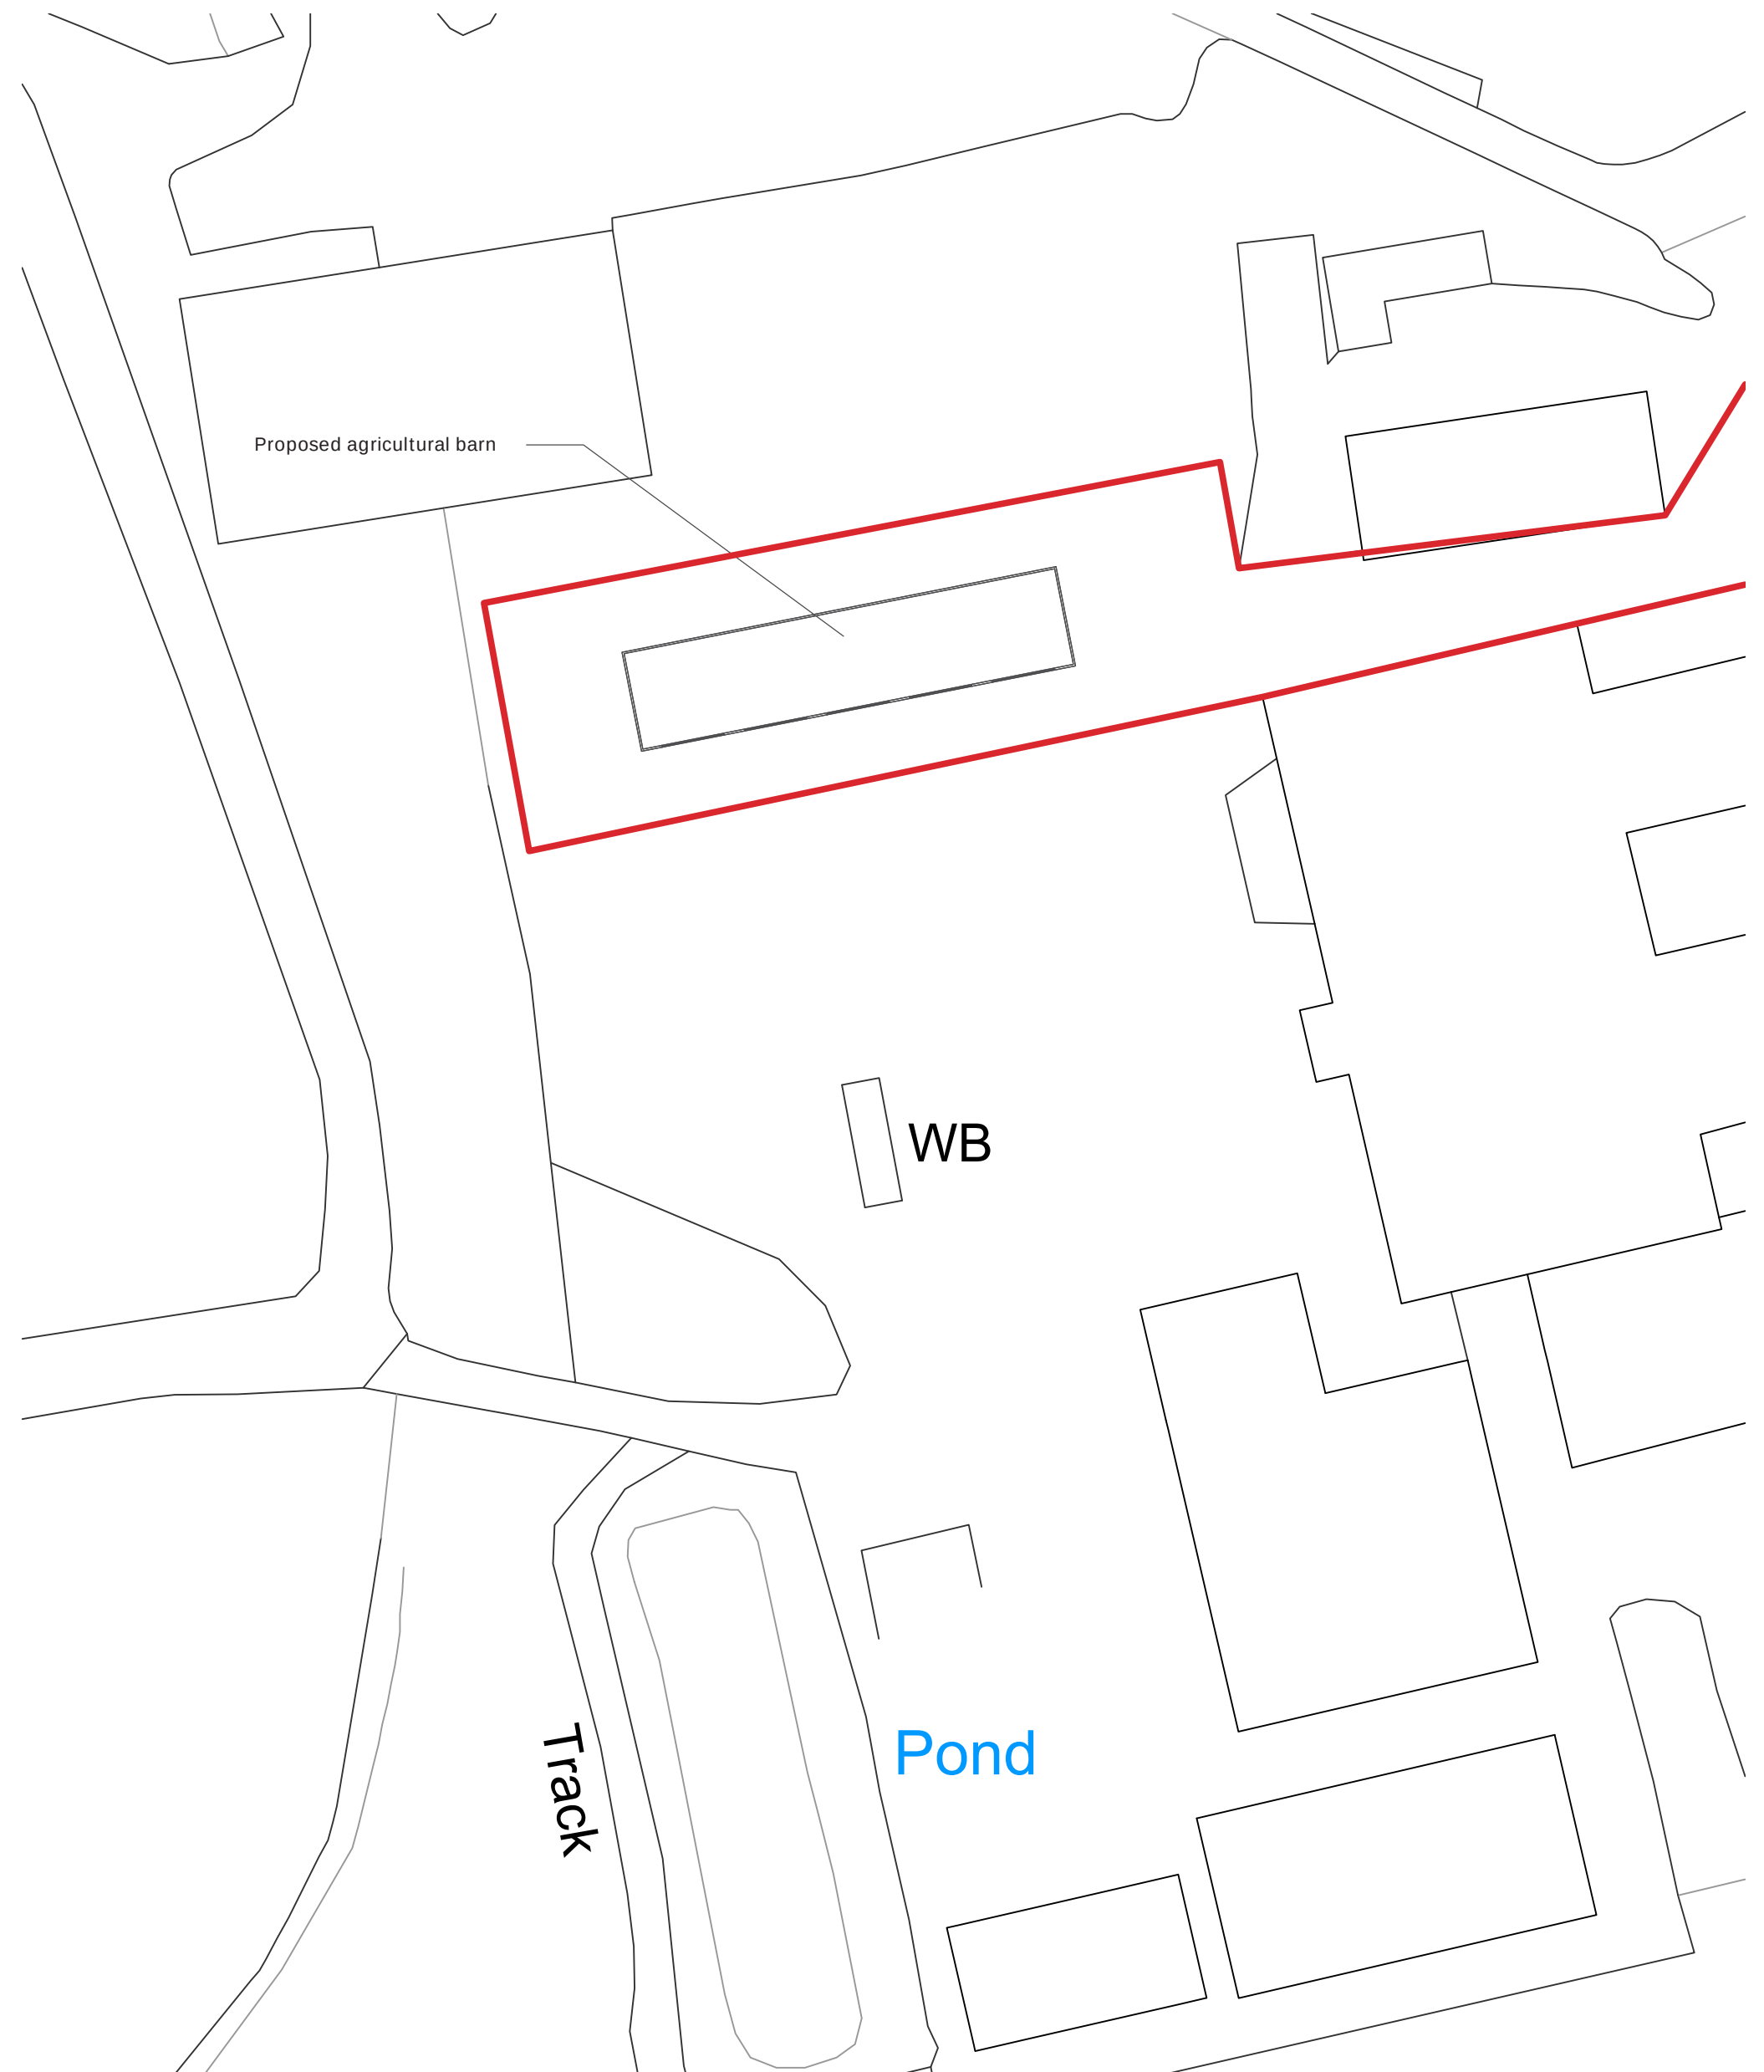

Copyright Notice
© 2024 Work by Here Ltd, all rights reserved.

Material published by Work by Here Ltd is copyright of Work by Here Ltd and may not be reproduced without permission.



120m

25m

1:2,500 / 500 @ A2

October 2024

Holmsted Farm, RH17 5JT

WBH0468.1 Location and block plan