



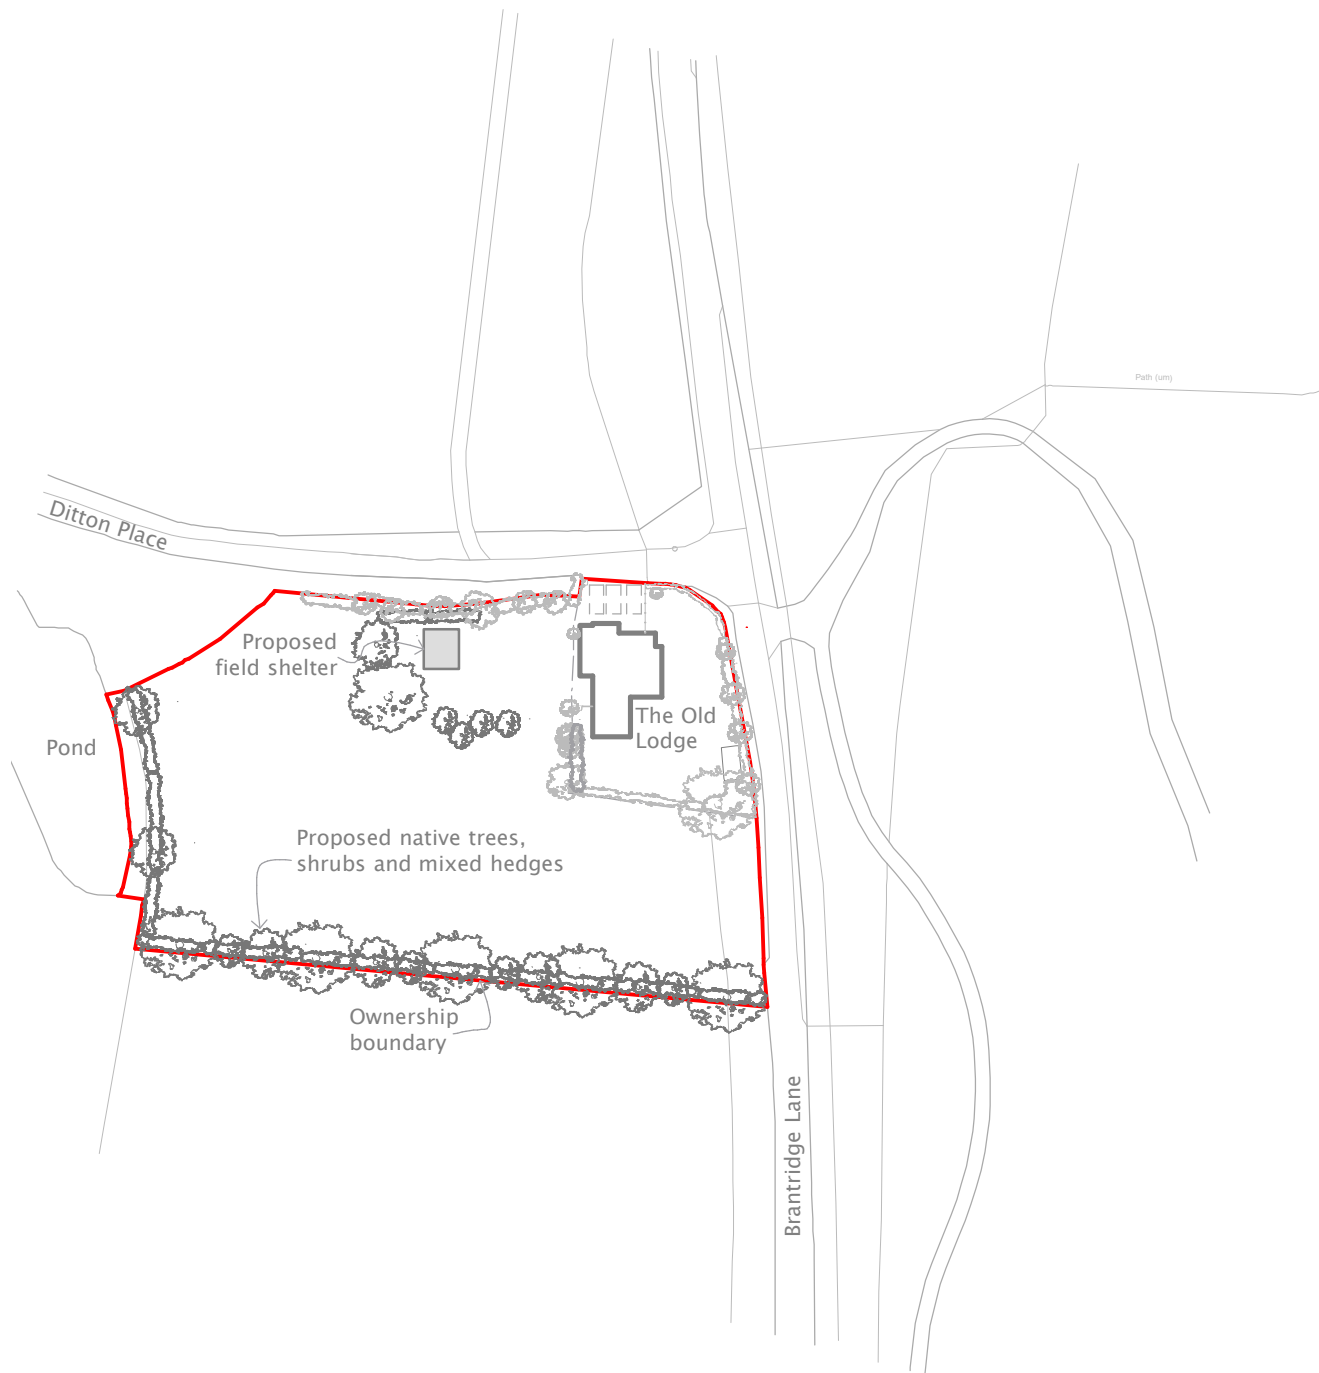


Location Plan
1:1250 @ A3

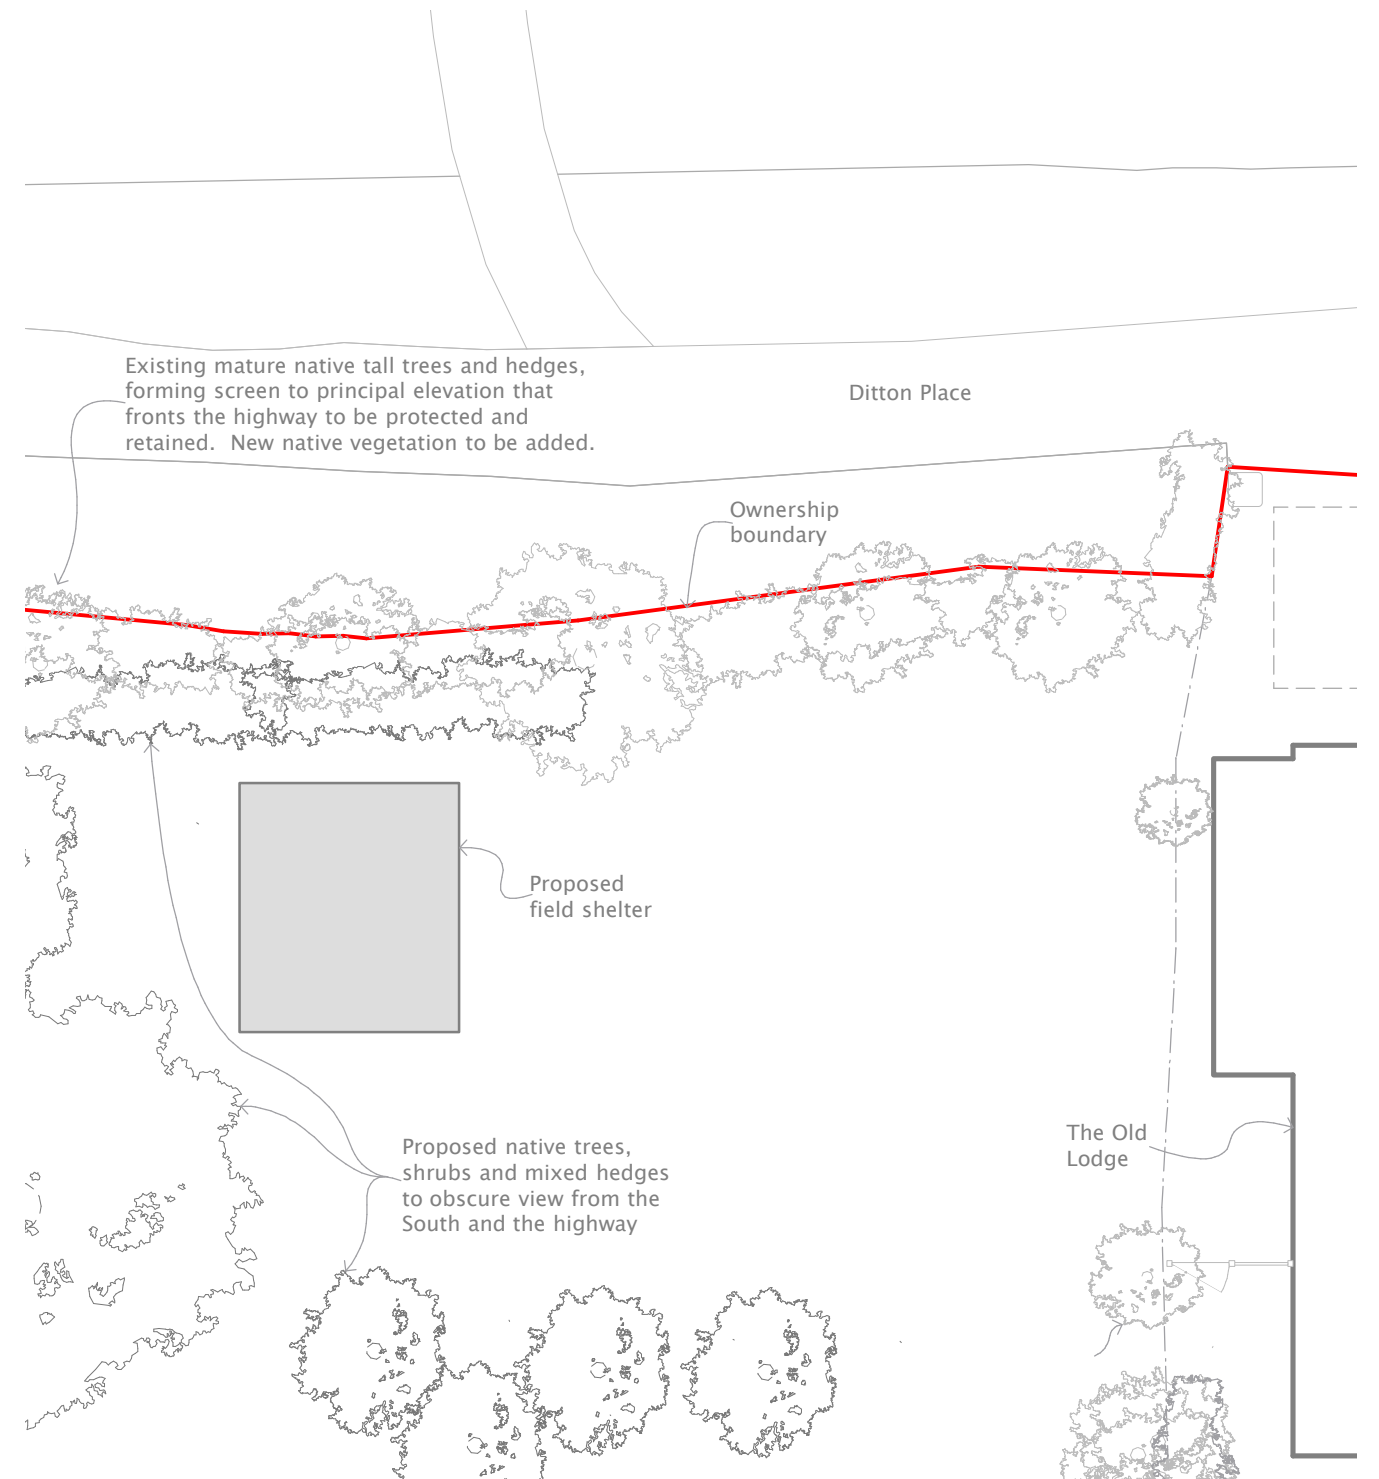

Site Layout Plan
1:200 @ A3

Shirin Alavi Architects
www.saarc.uk

Do not scale this drawing. Check all dimensions on site.
All information contained in this drawing is copyright
of Shirin Alavi Architects and may not be reproduced
without their permission.

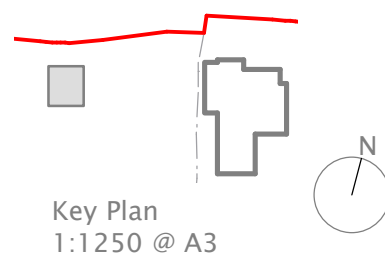

Key Plan
1:1250 @ A3



Revision
A – Shelter repositioned and size reduced; roof half
hips to both ends; rooflights removed from
highway elevation; vegetation added

Date
10/12/24

Project
Description
Drawing
Drawing No.
Revision
Scale
Date of Issue
Status

035 / The Old Lodge, RH17 6JR
Field Shelter
Location Plan & Site Layout Plan
-
035 PL 010
A
1:1250 & 1:200 @ A3
10 Dec 2024
Planning