



LAYOUT PURPOSES ONLY.
NOT FOR CONSTRUCTION

DRAWINGS CAN BE SCALED FOR PLANNING PURPOSES ONLY. DO NOT SCALE FOR ANY OTHER PURPOSE. ALL DIMENSIONS TO BE CHECKED ON SITE AND ANY DISCREPANCIES TO BE NOTIFIED TO THE ARCHITECT IMMEDIATELY.

© COWAN ARCHITECTS LTD.

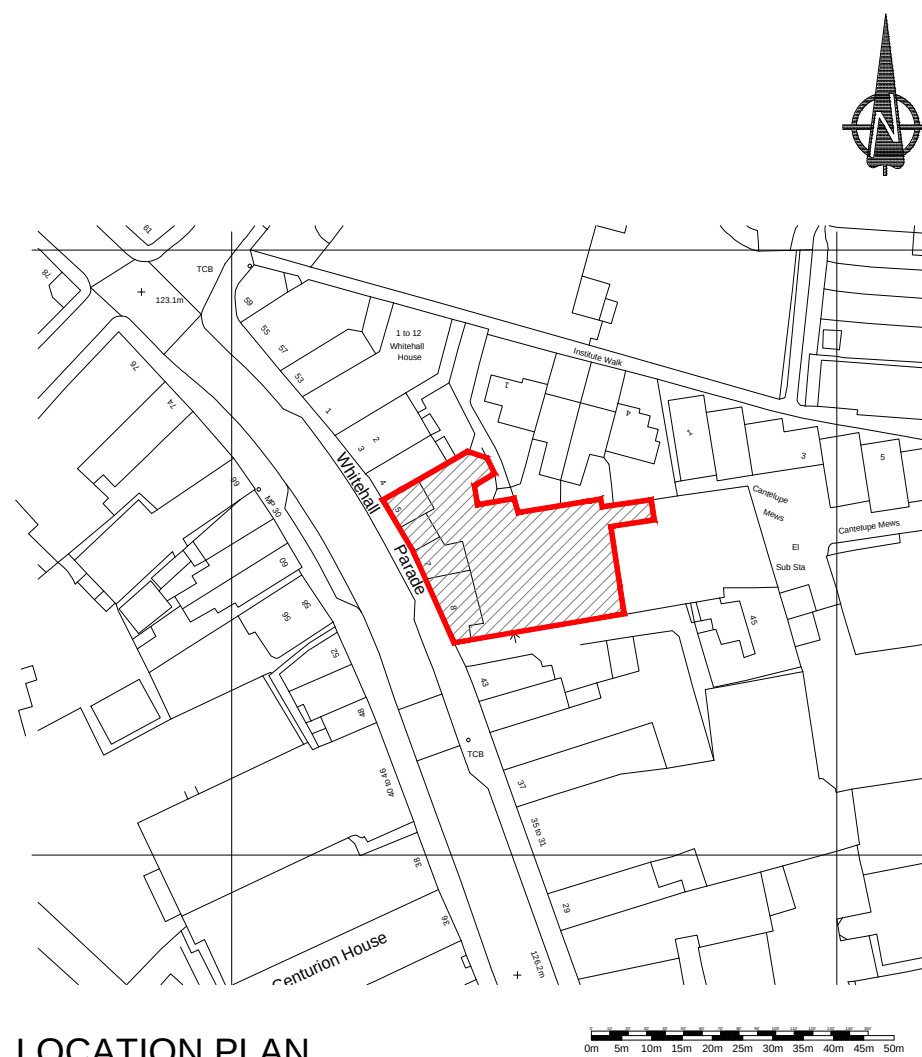

LOCATION PLAN
SCALE 1:1250

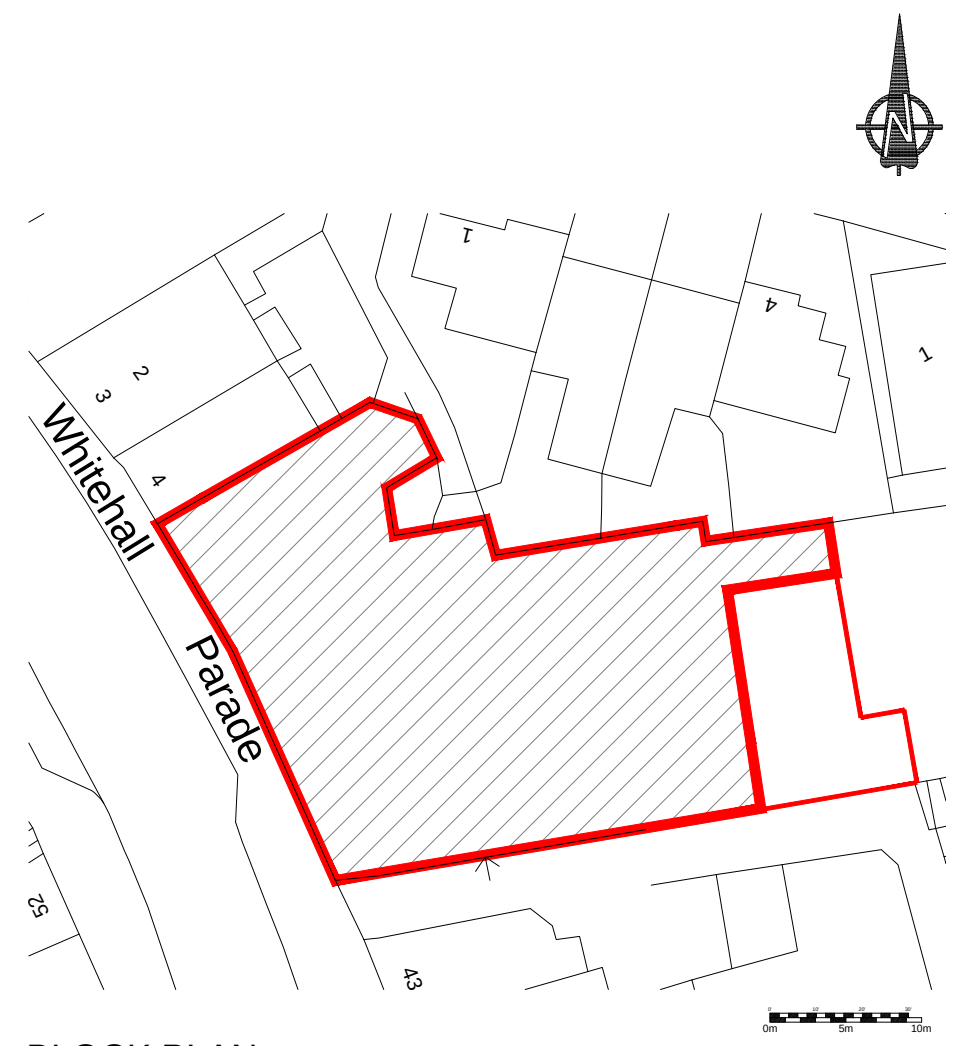

BLOCK PLAN
SCALE 1:500

REV.	DATE	REVISION	DRW.	CHK.
COWAN ARCHITECTS 9-10 Old Stone Link Ship Street East Grinstead West Sussex RH19 4EF T: 01342 410242 info@cowan-architects.co.uk www.cowan-architects.co.uk				
Client:	Martell's			
Job:	2104			
Address:	Whitehall Parade, London Road, East Grinstead, West Sussex RH19 1AP			
Drawing:	Site & Block Plans			
Scale:	As shown		PRELIMINARY Liabie to change without notice, not for construction	
Drawn:	HSC			
Checked:	TL			
Date:	27/07/2017			
Size:	Drg No.		Rev.	
A3	P		2104 - 170	