



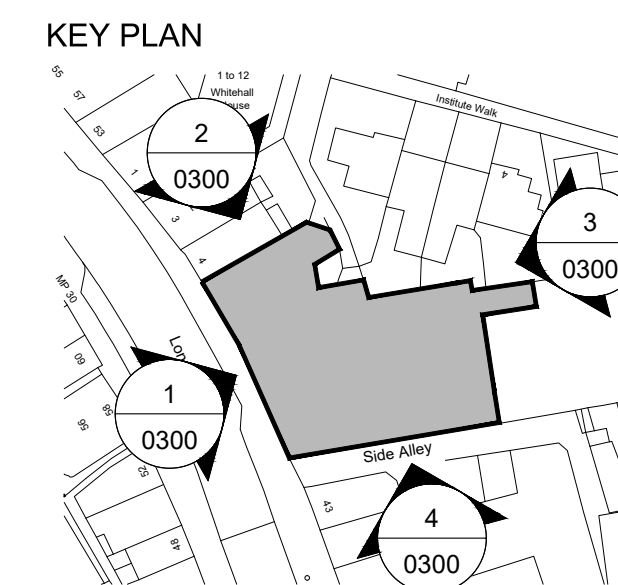


No. 5-8A LONDON ROAD

3 - Existing East Elevation [Rear]


1:100 @ A1

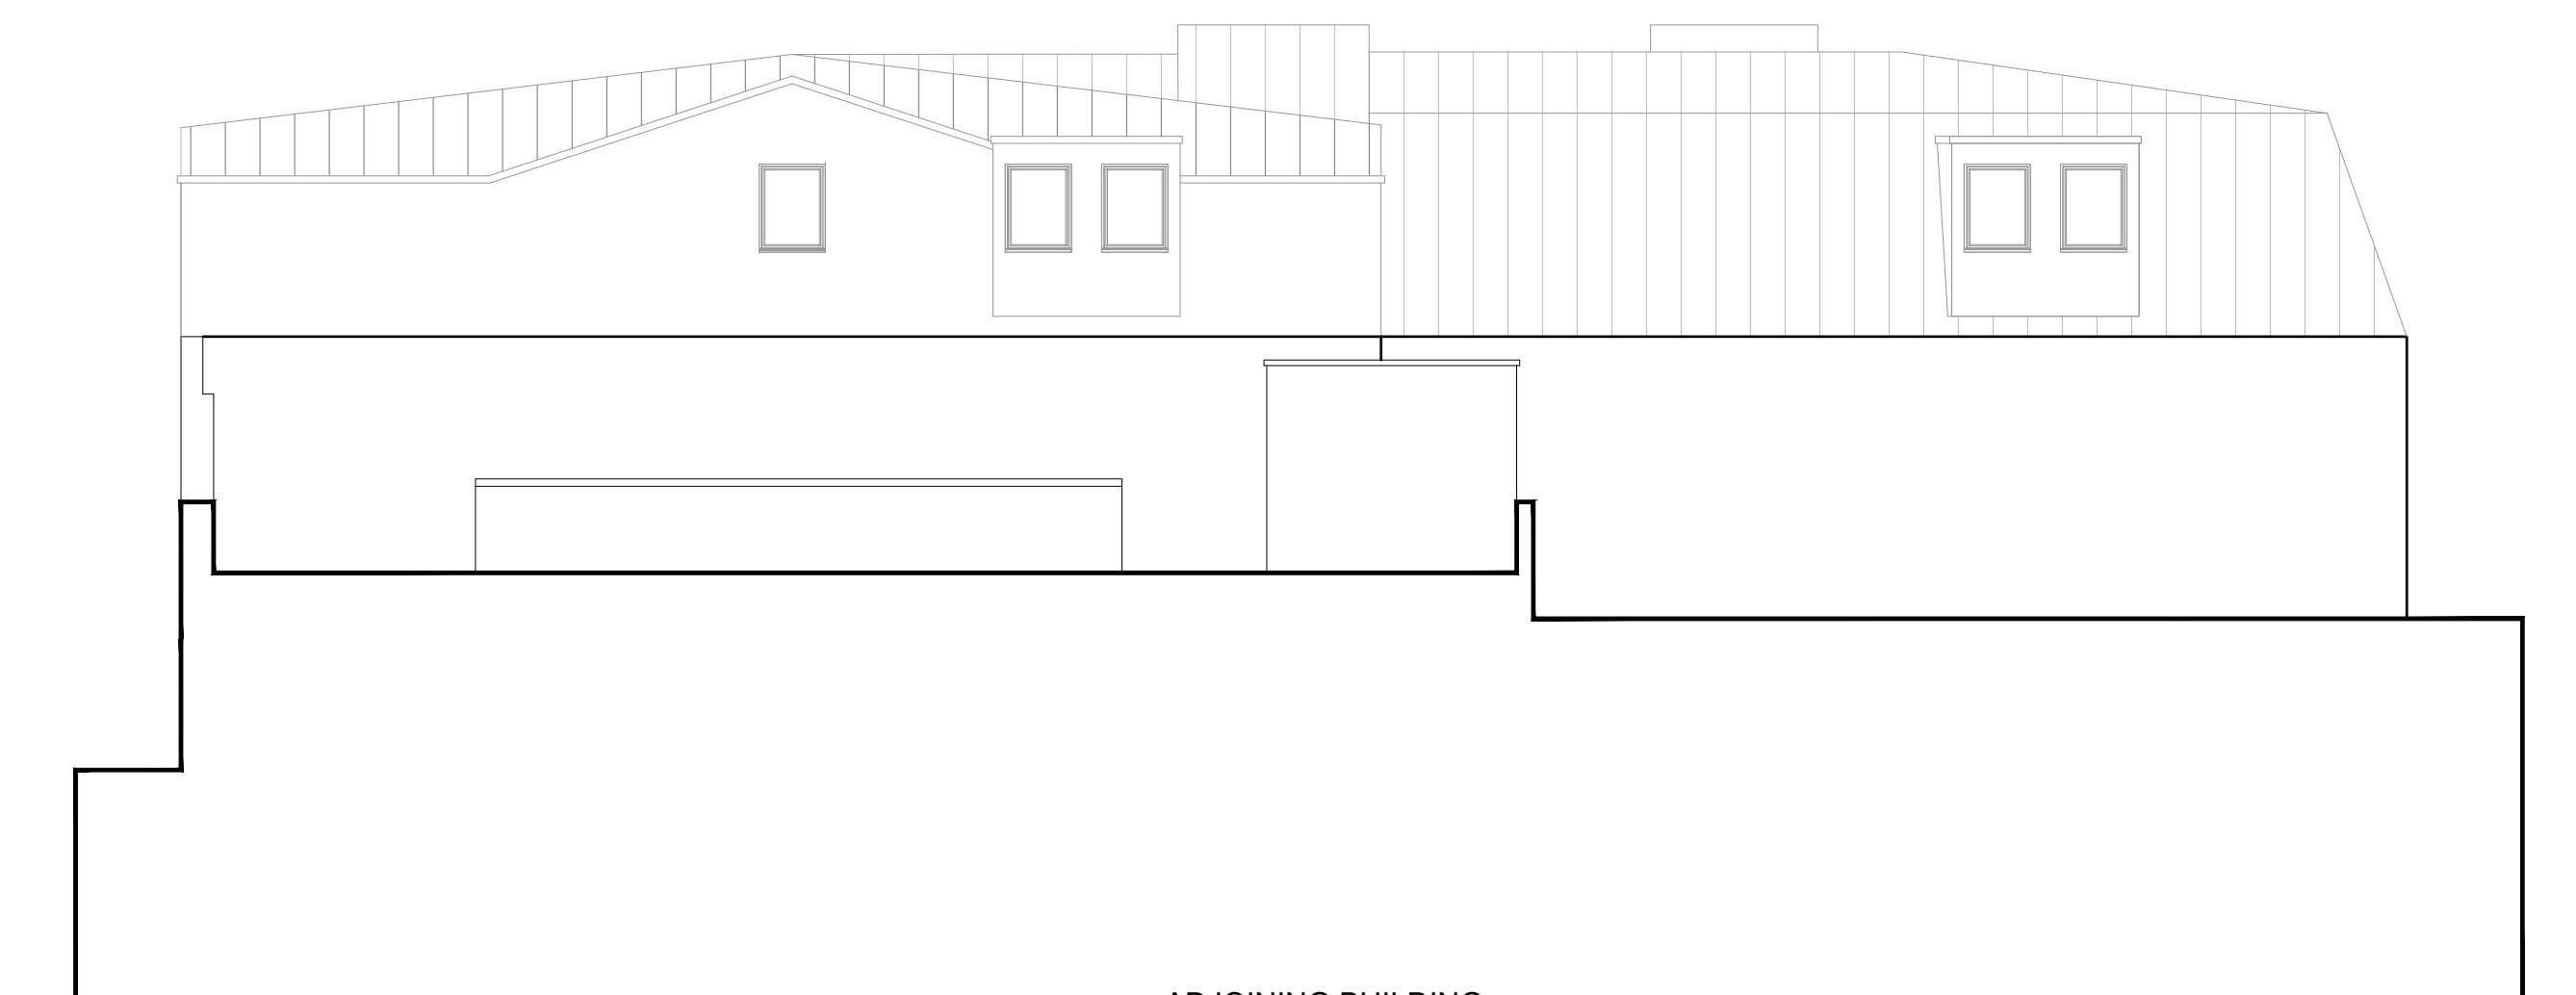

ADJOINING BUILDING

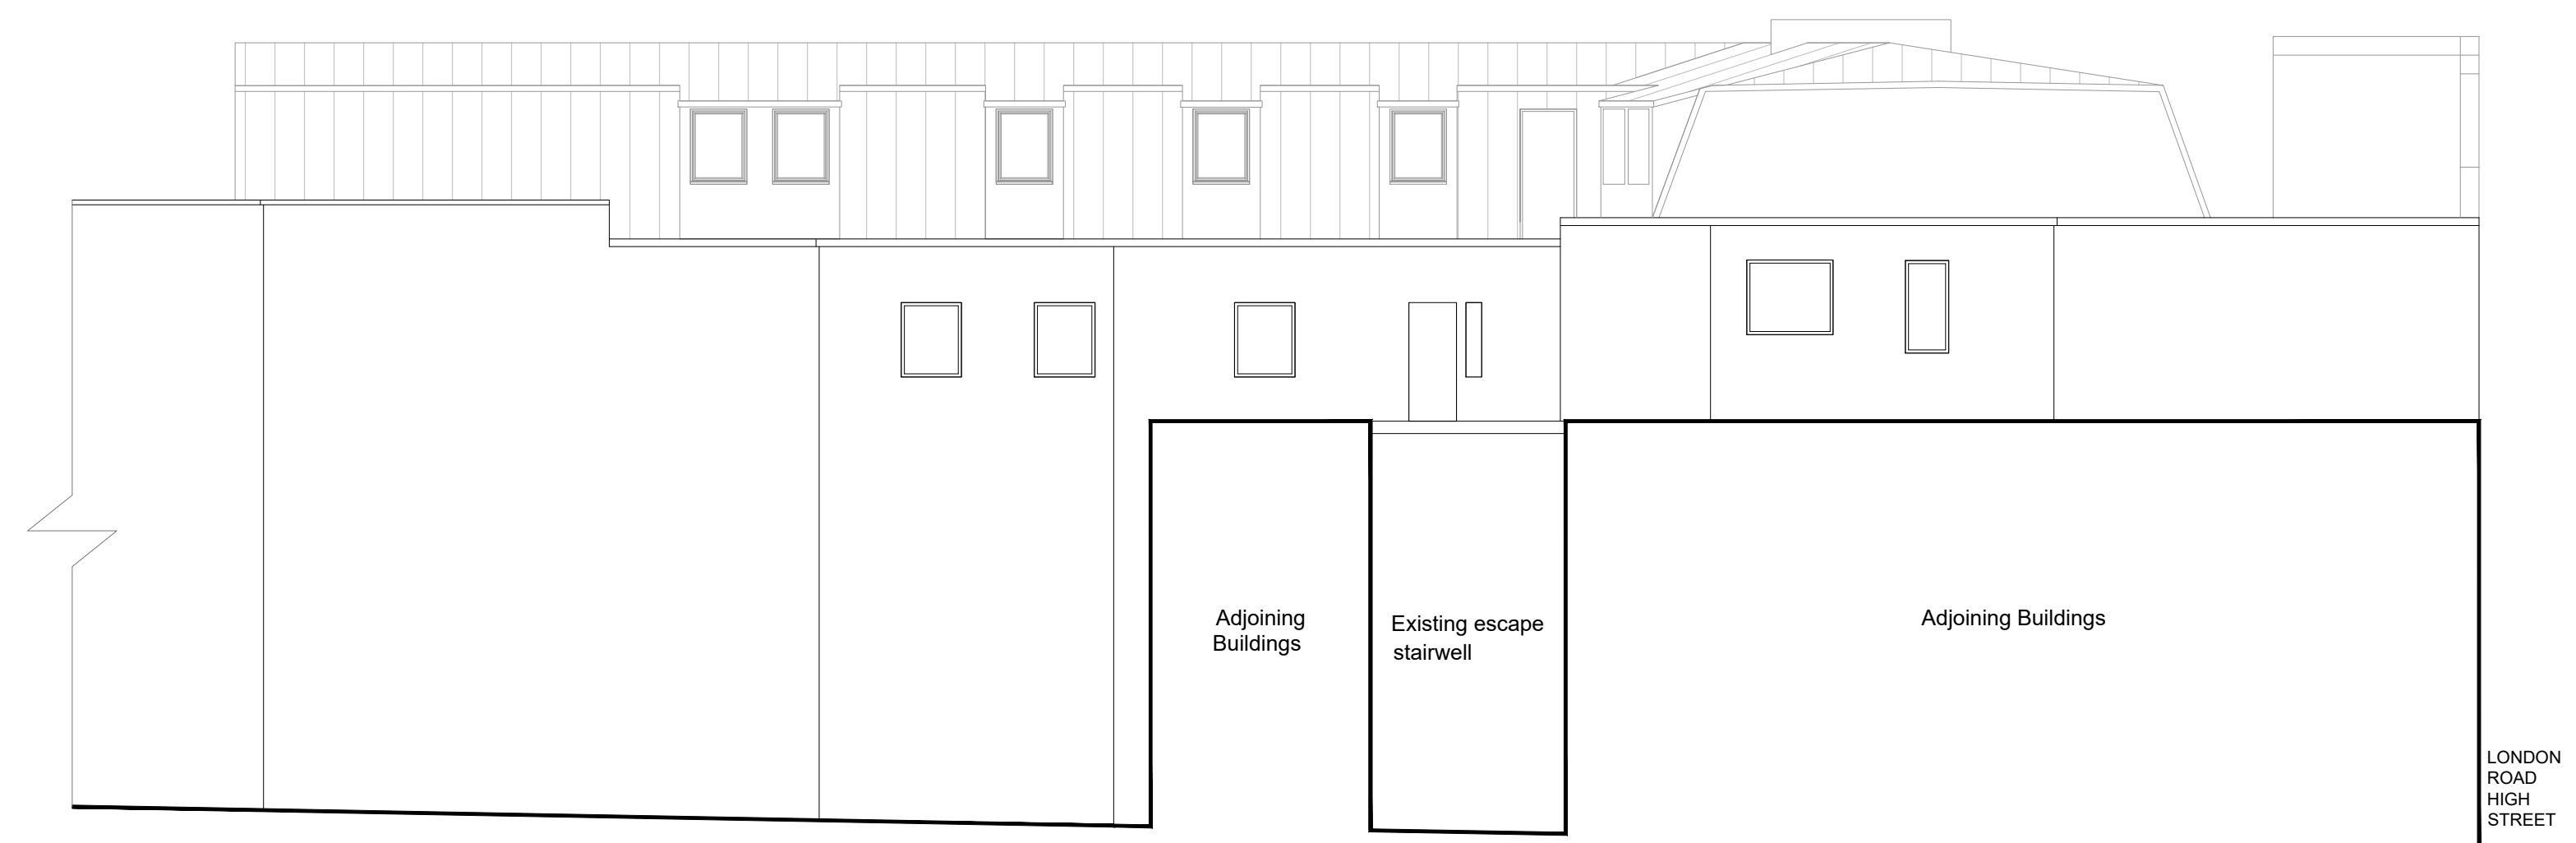


2 - Existing North Elevation [Left]
1:100 @ A1

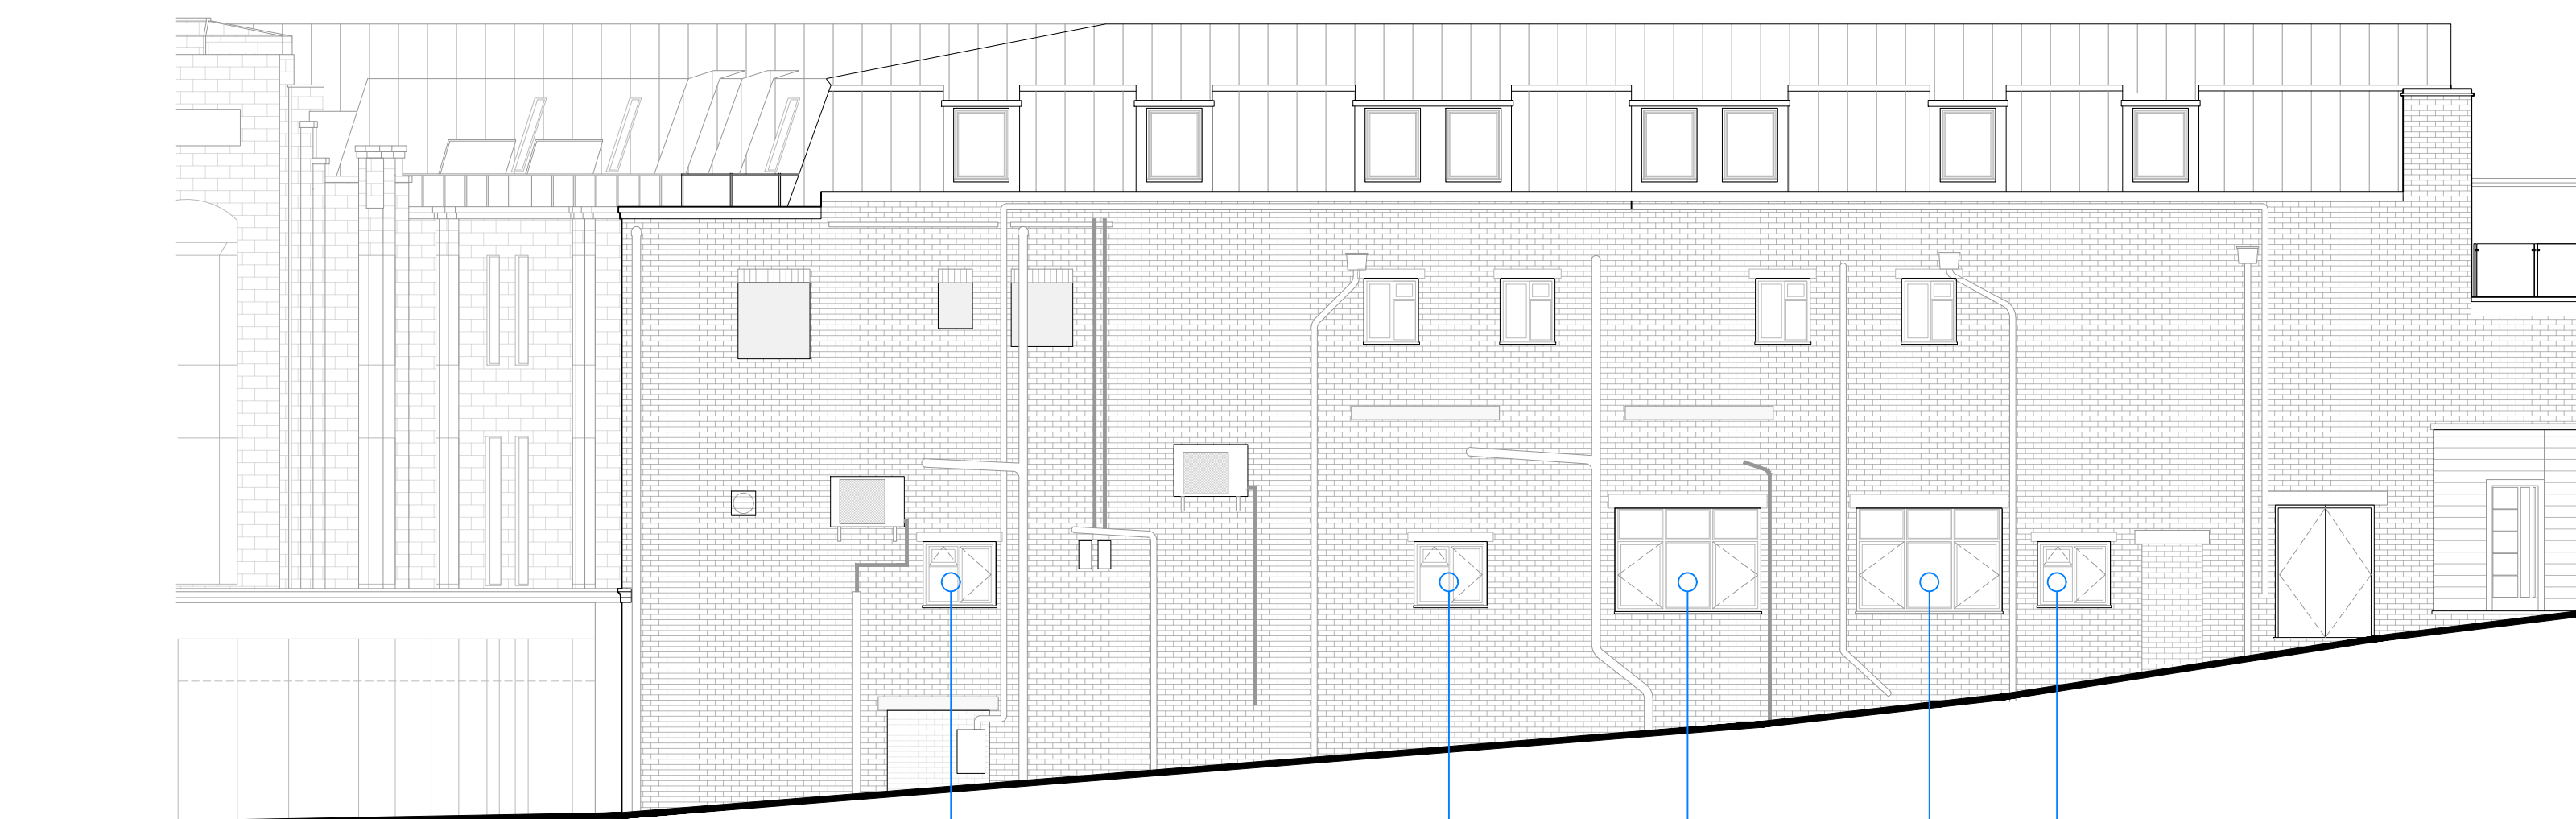

4 - Existing South Elevation [Right]
1:100 @ A1

Window installed following
consent: DM/25/1006

Window installed following
consent: DM/25/1006

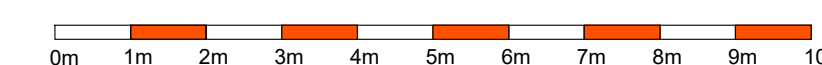

Rev	Date	Revision	DRW
		made Architects Ltd The Station 11 Howard Road Reigate www.made-architects.com info@made-architects.com t: +44 (0)20 853 4625 @madearchitects	
		Client: Charlie Martell	
		Job: 23150	
		Address: 5-8A Whitehall Parade London Road East Grinstead	
		Drawing: Existing Elevations	
Scale:	1:100 @ A1	PRELIMINARY (liable to change without notice, nor for construction)	
Drawn	WG		
Checked	AD		
Date:	10/06/2025		
Size:	2350-MAL-XX-ZZ-DR-A-0300		Rev
A3			P