


KEY PLAN

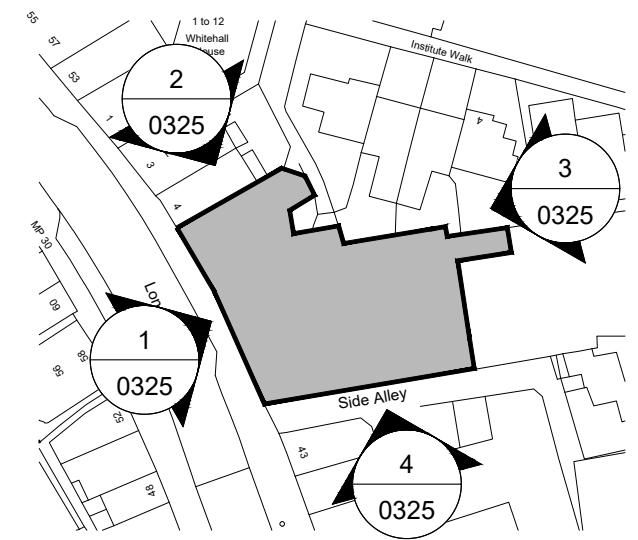

THIS DRAWING IS ONLY LICENSED FOR THE PURPOSE INDICATED IN THE STATUS BAR.
UNAUTHORISED USE SHOULD BE REPORTED TO THE DRAWING OFFICE AND ANY SUCH USE IS NOT INDEMNIFIED.


KEY

Existing




No. 5-8A LONDON ROAD


1 - Proposed West Elevation [Front]
1:100 @ A1

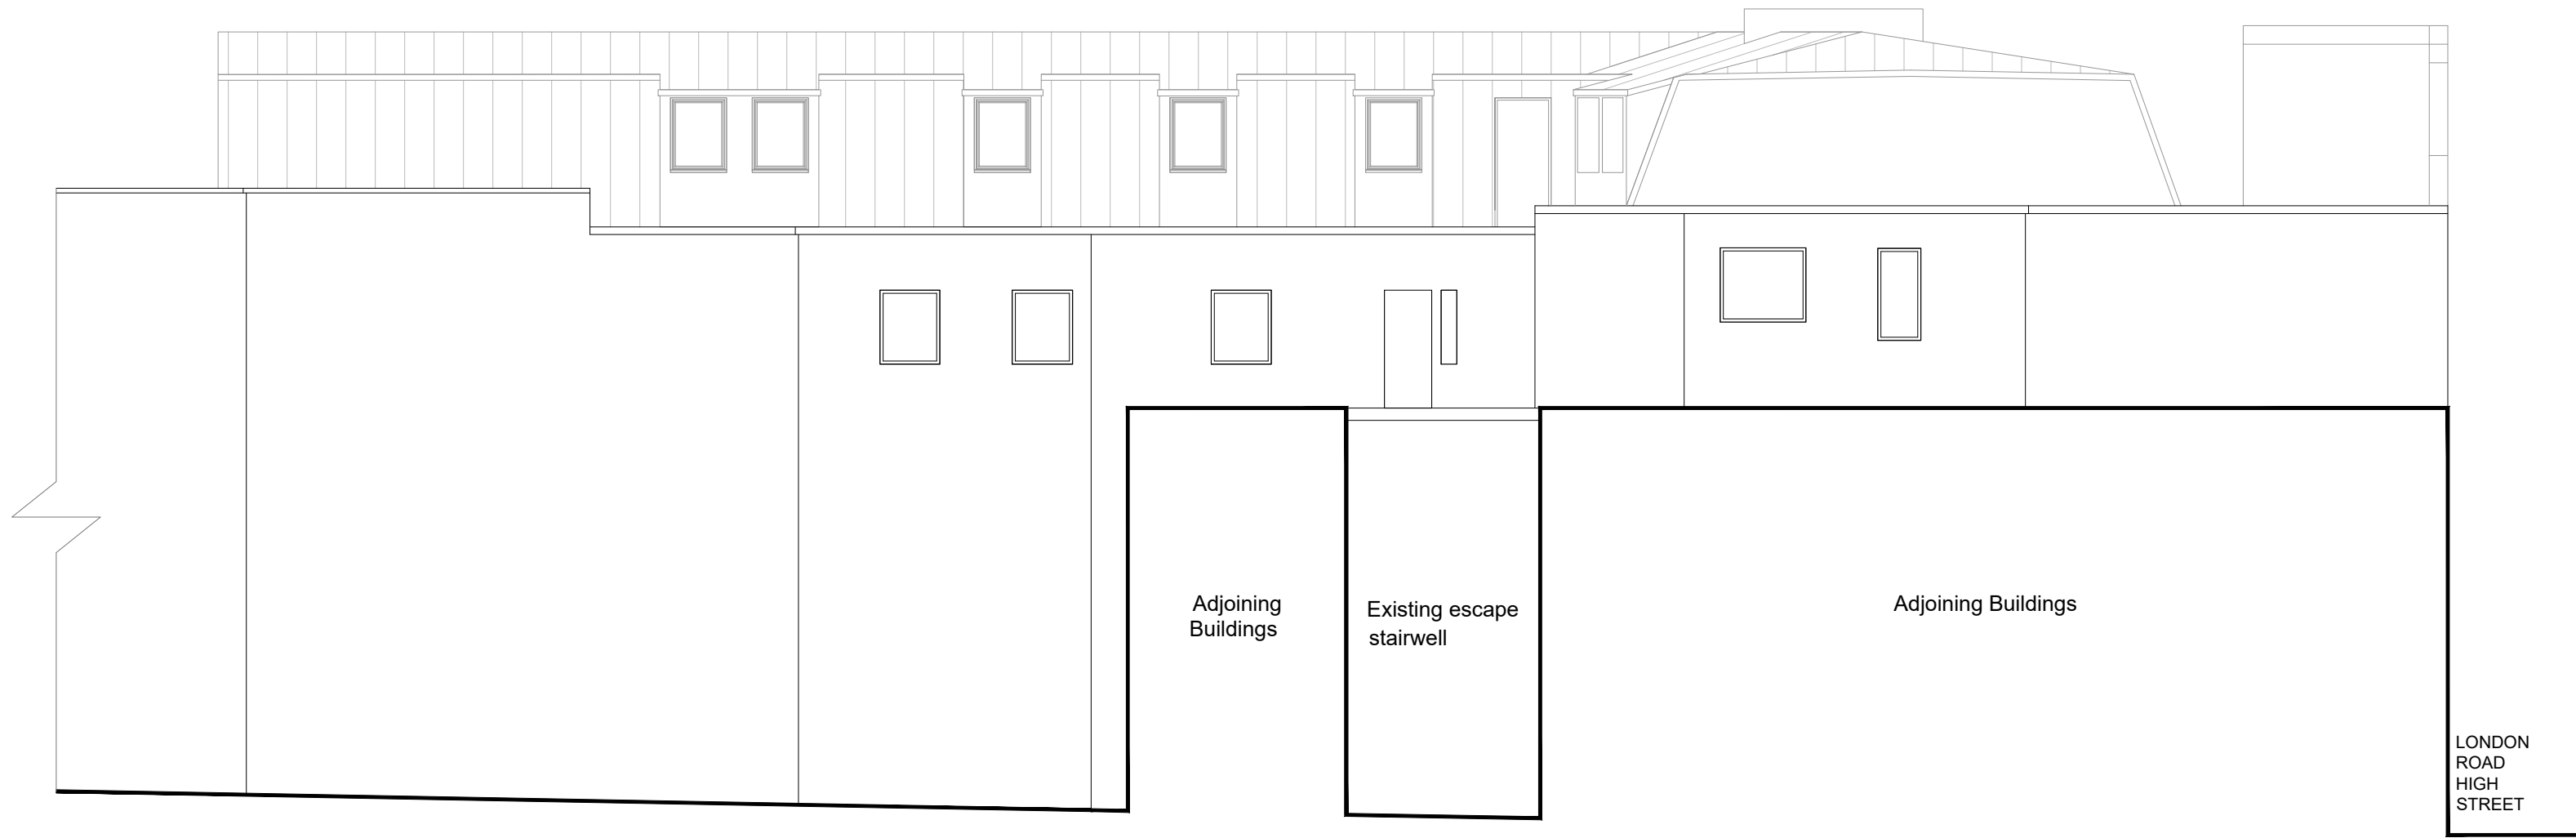

2 - Proposed North Elevation [Left]
1:100 @ A1

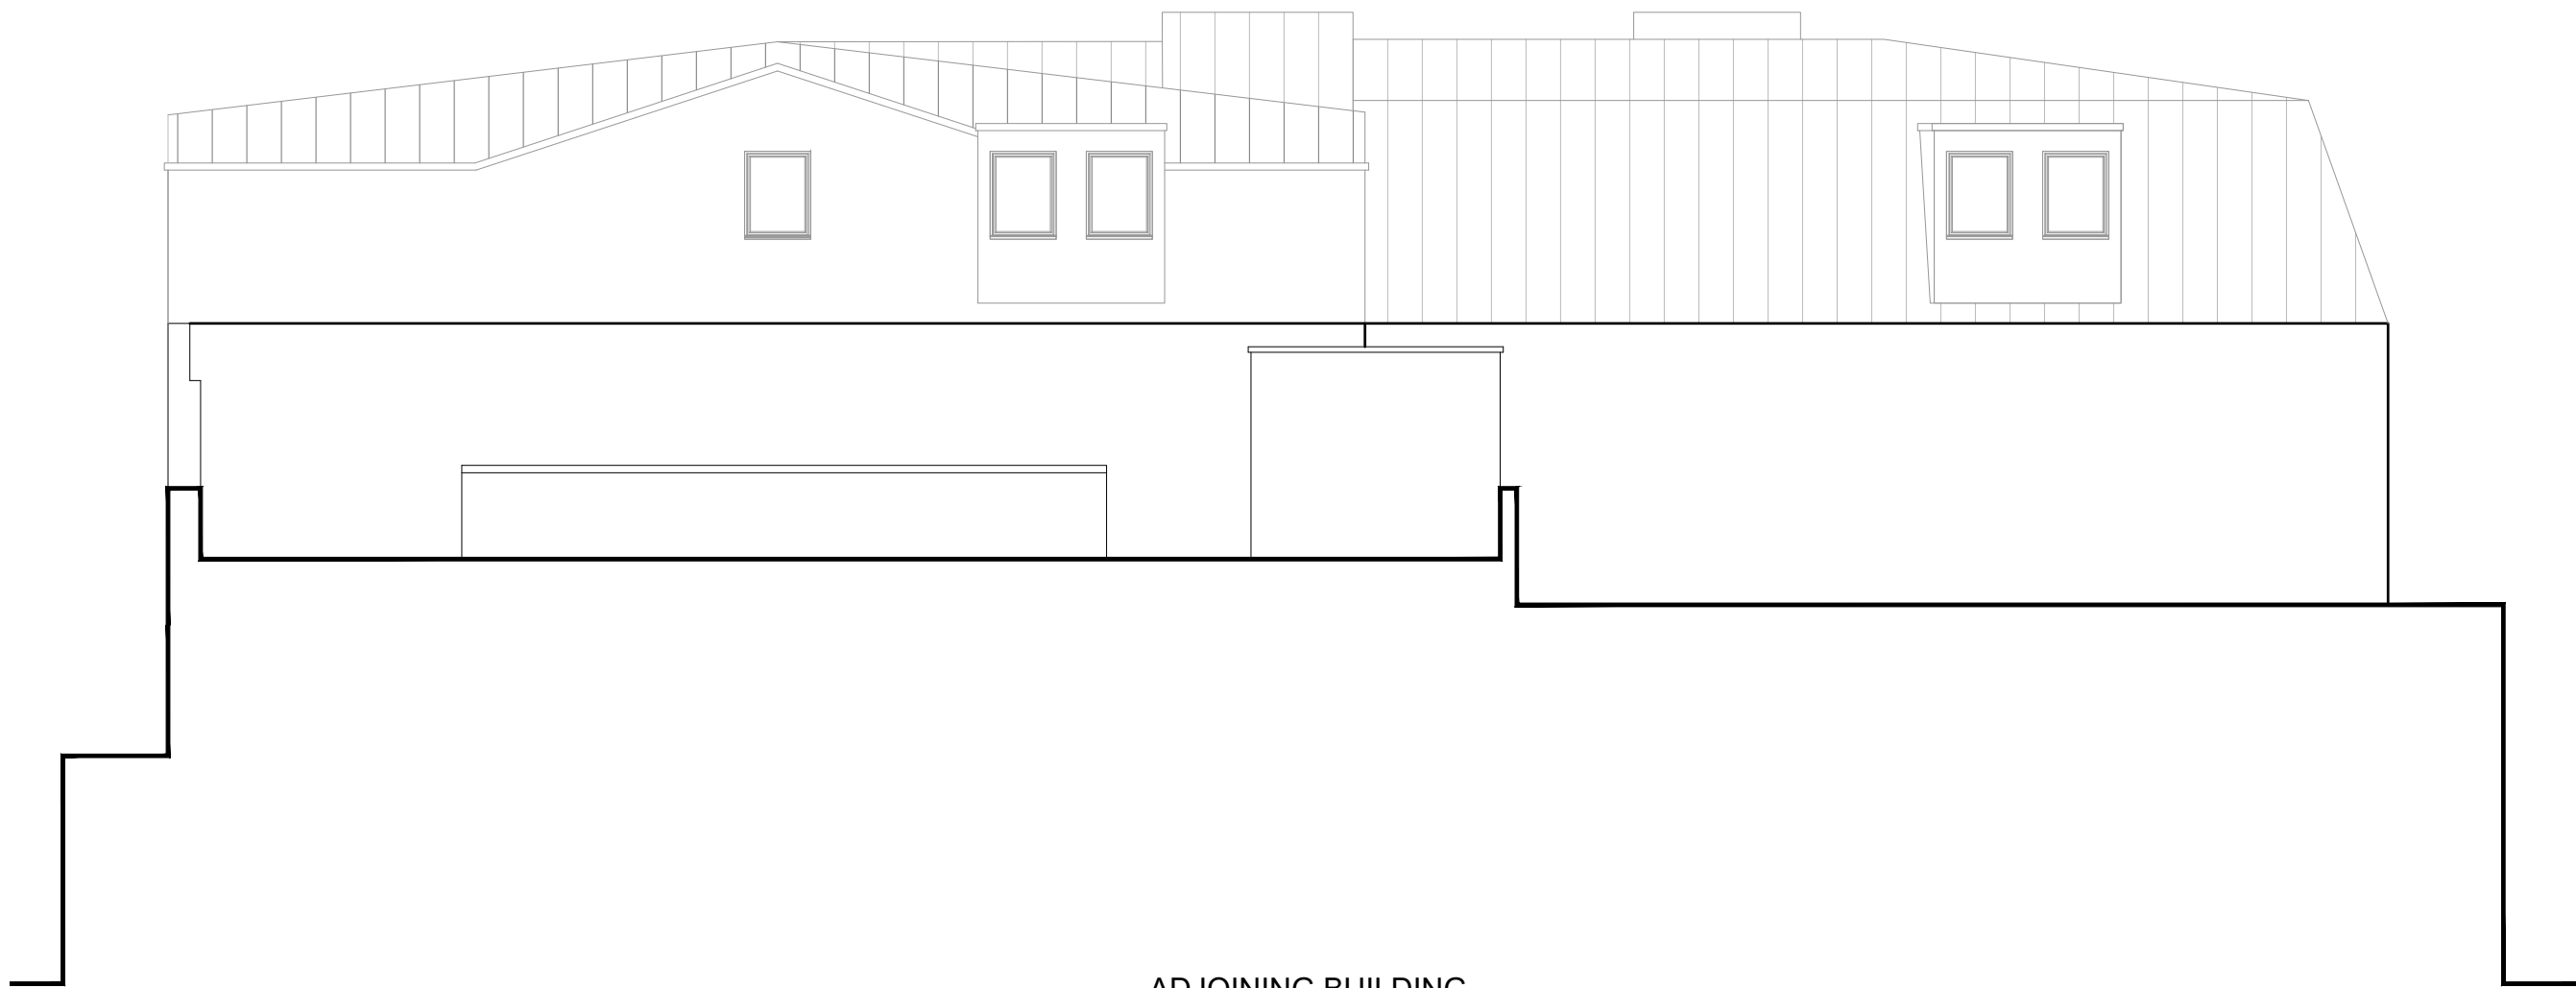

3 - Proposed East Elevation [Rear]
1:100 @ A1

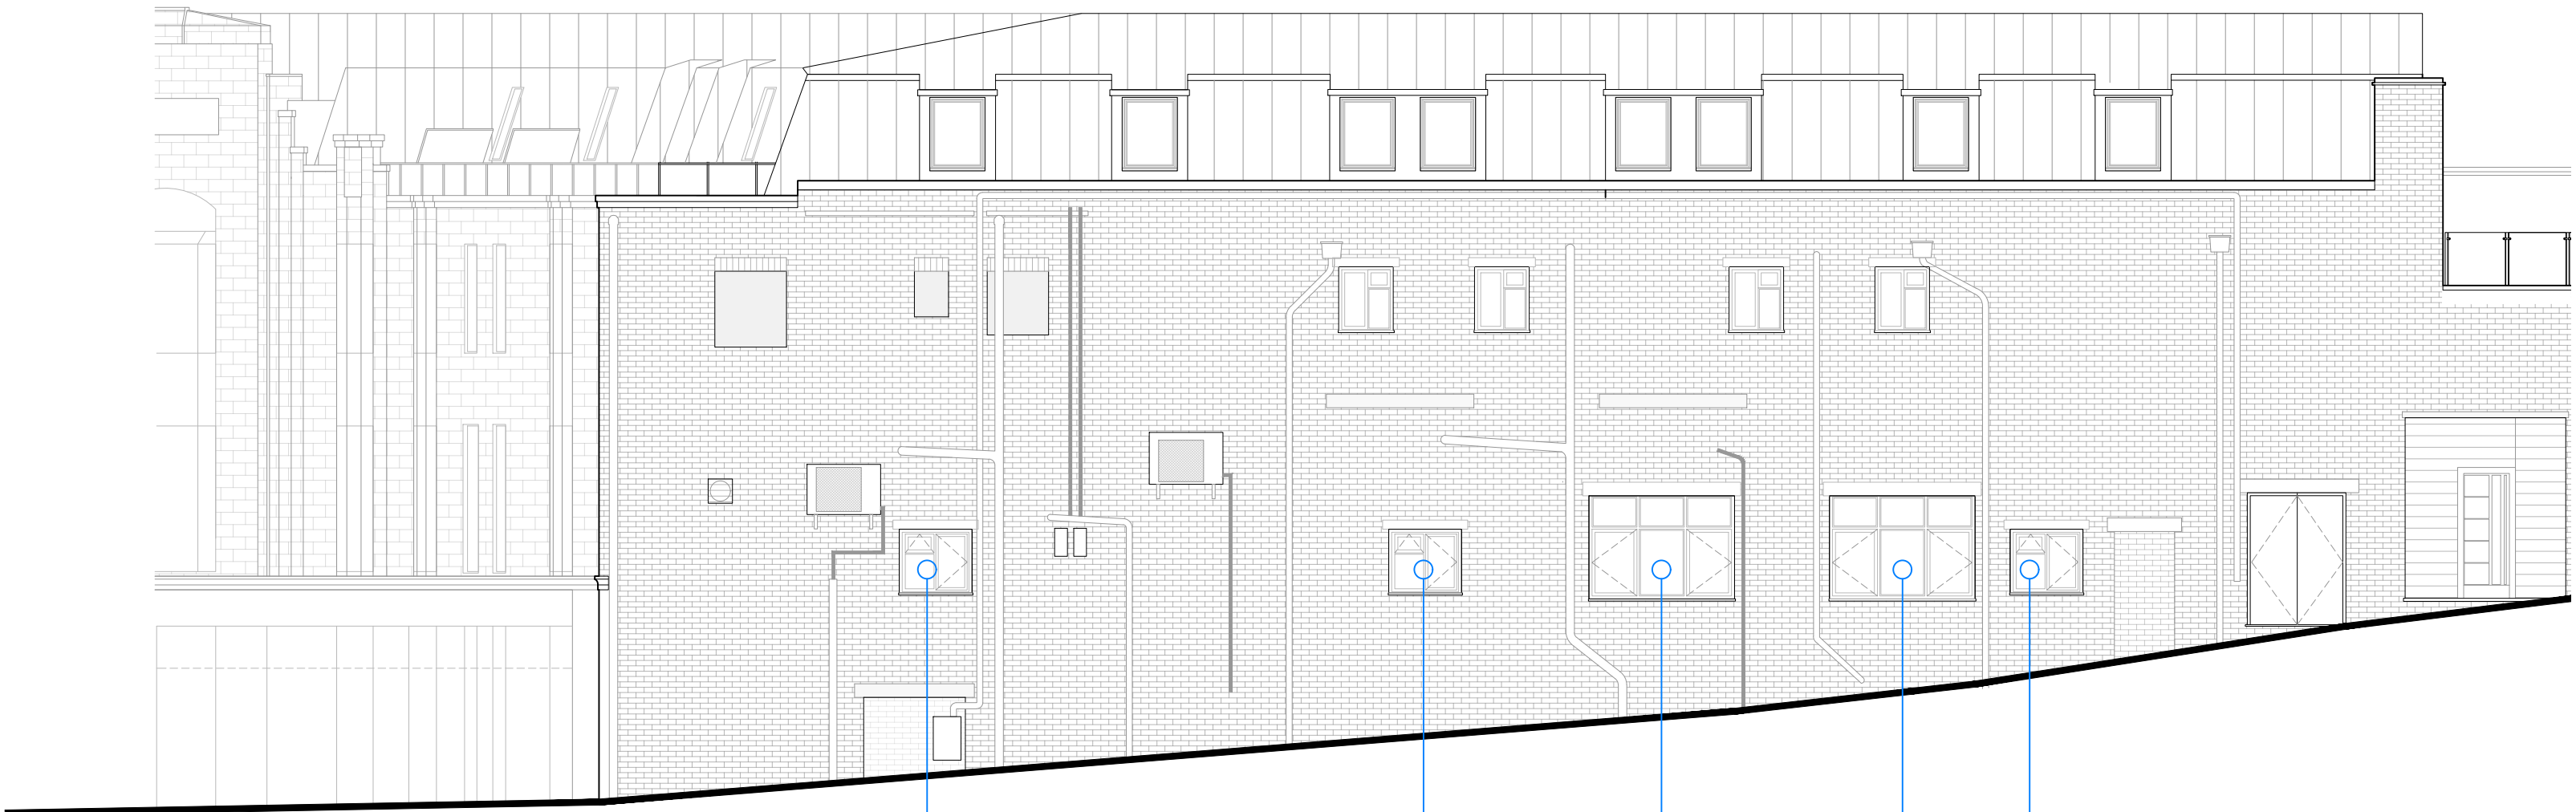

4 - Proposed South Elevation [Right]
1:100 @ A1

NO PROPOSED
EXTERNAL CHANGES



Rev	Date	Revision	DRW	CHK
 made Architects Ltd The Stables 18 Howard Road Rugeley w: www.made-architects.com e: info@made-architects.com t: +44 (0)203 633 4625 i: madearchitects				
Client:	Charlie Martell			
Job:	2350			
Address:	5-8A Whitehall Parade London Road East Grinstead			
Drawing:	Proposed Elevations			
Scale:	1:100 @ A1	PRELIMINARY Liable to change without notice, not for construction		
Drawn	WG			
Checked	AD			
Date:	10/06/2025			
Size:	2350-MAL-XX-ZZ-DR-A-			Rev
A3	0325	P0		