
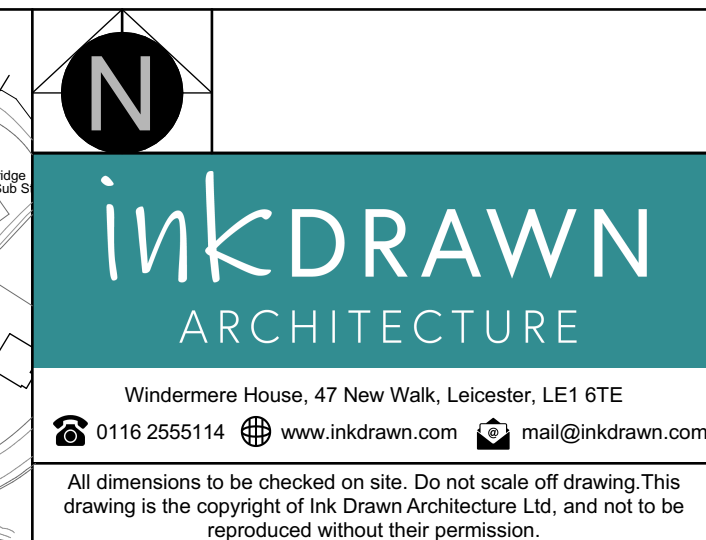
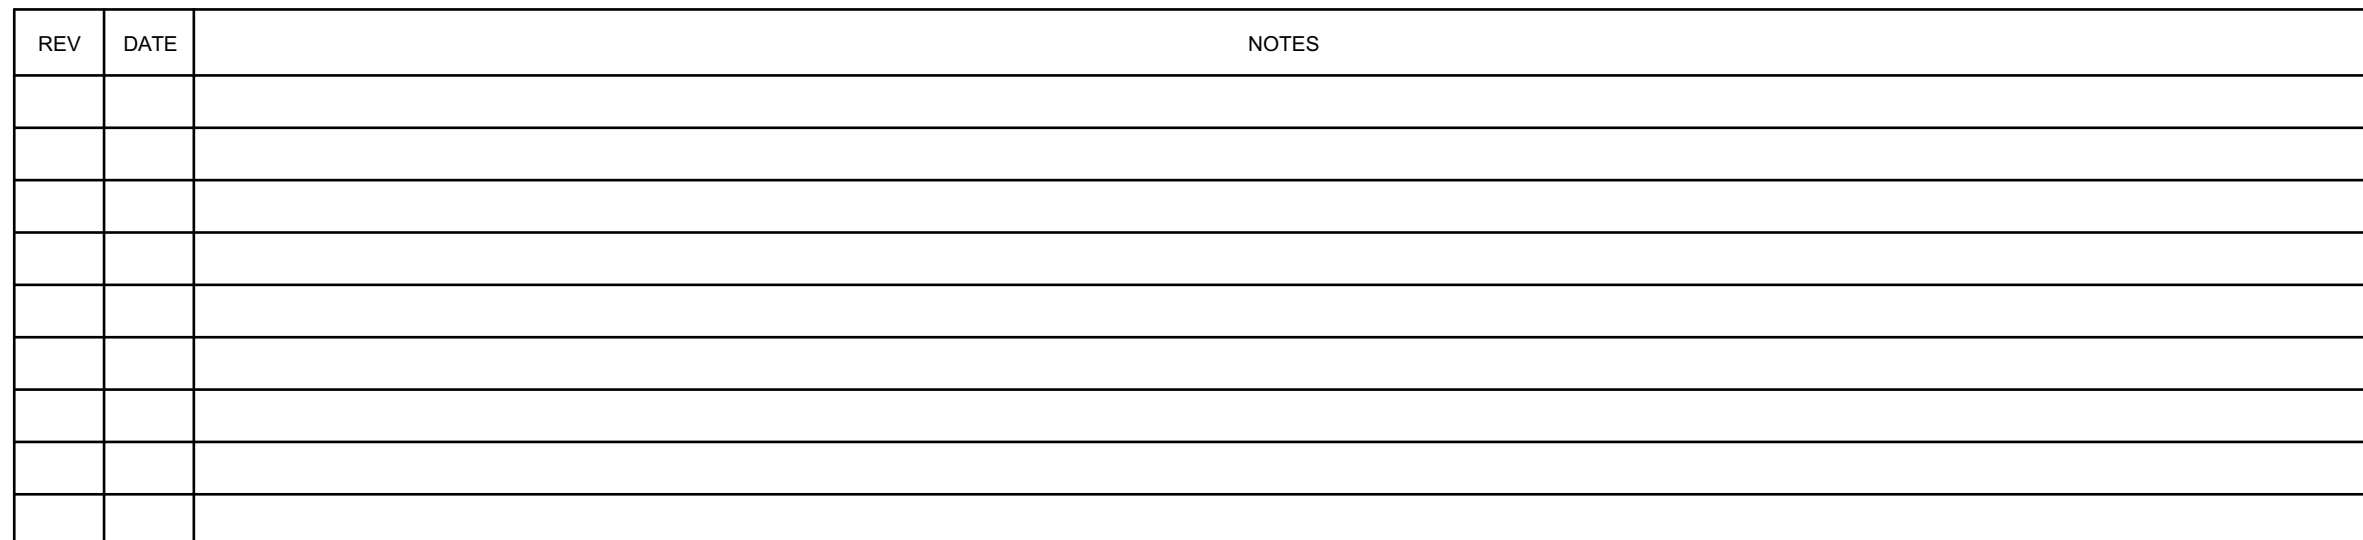


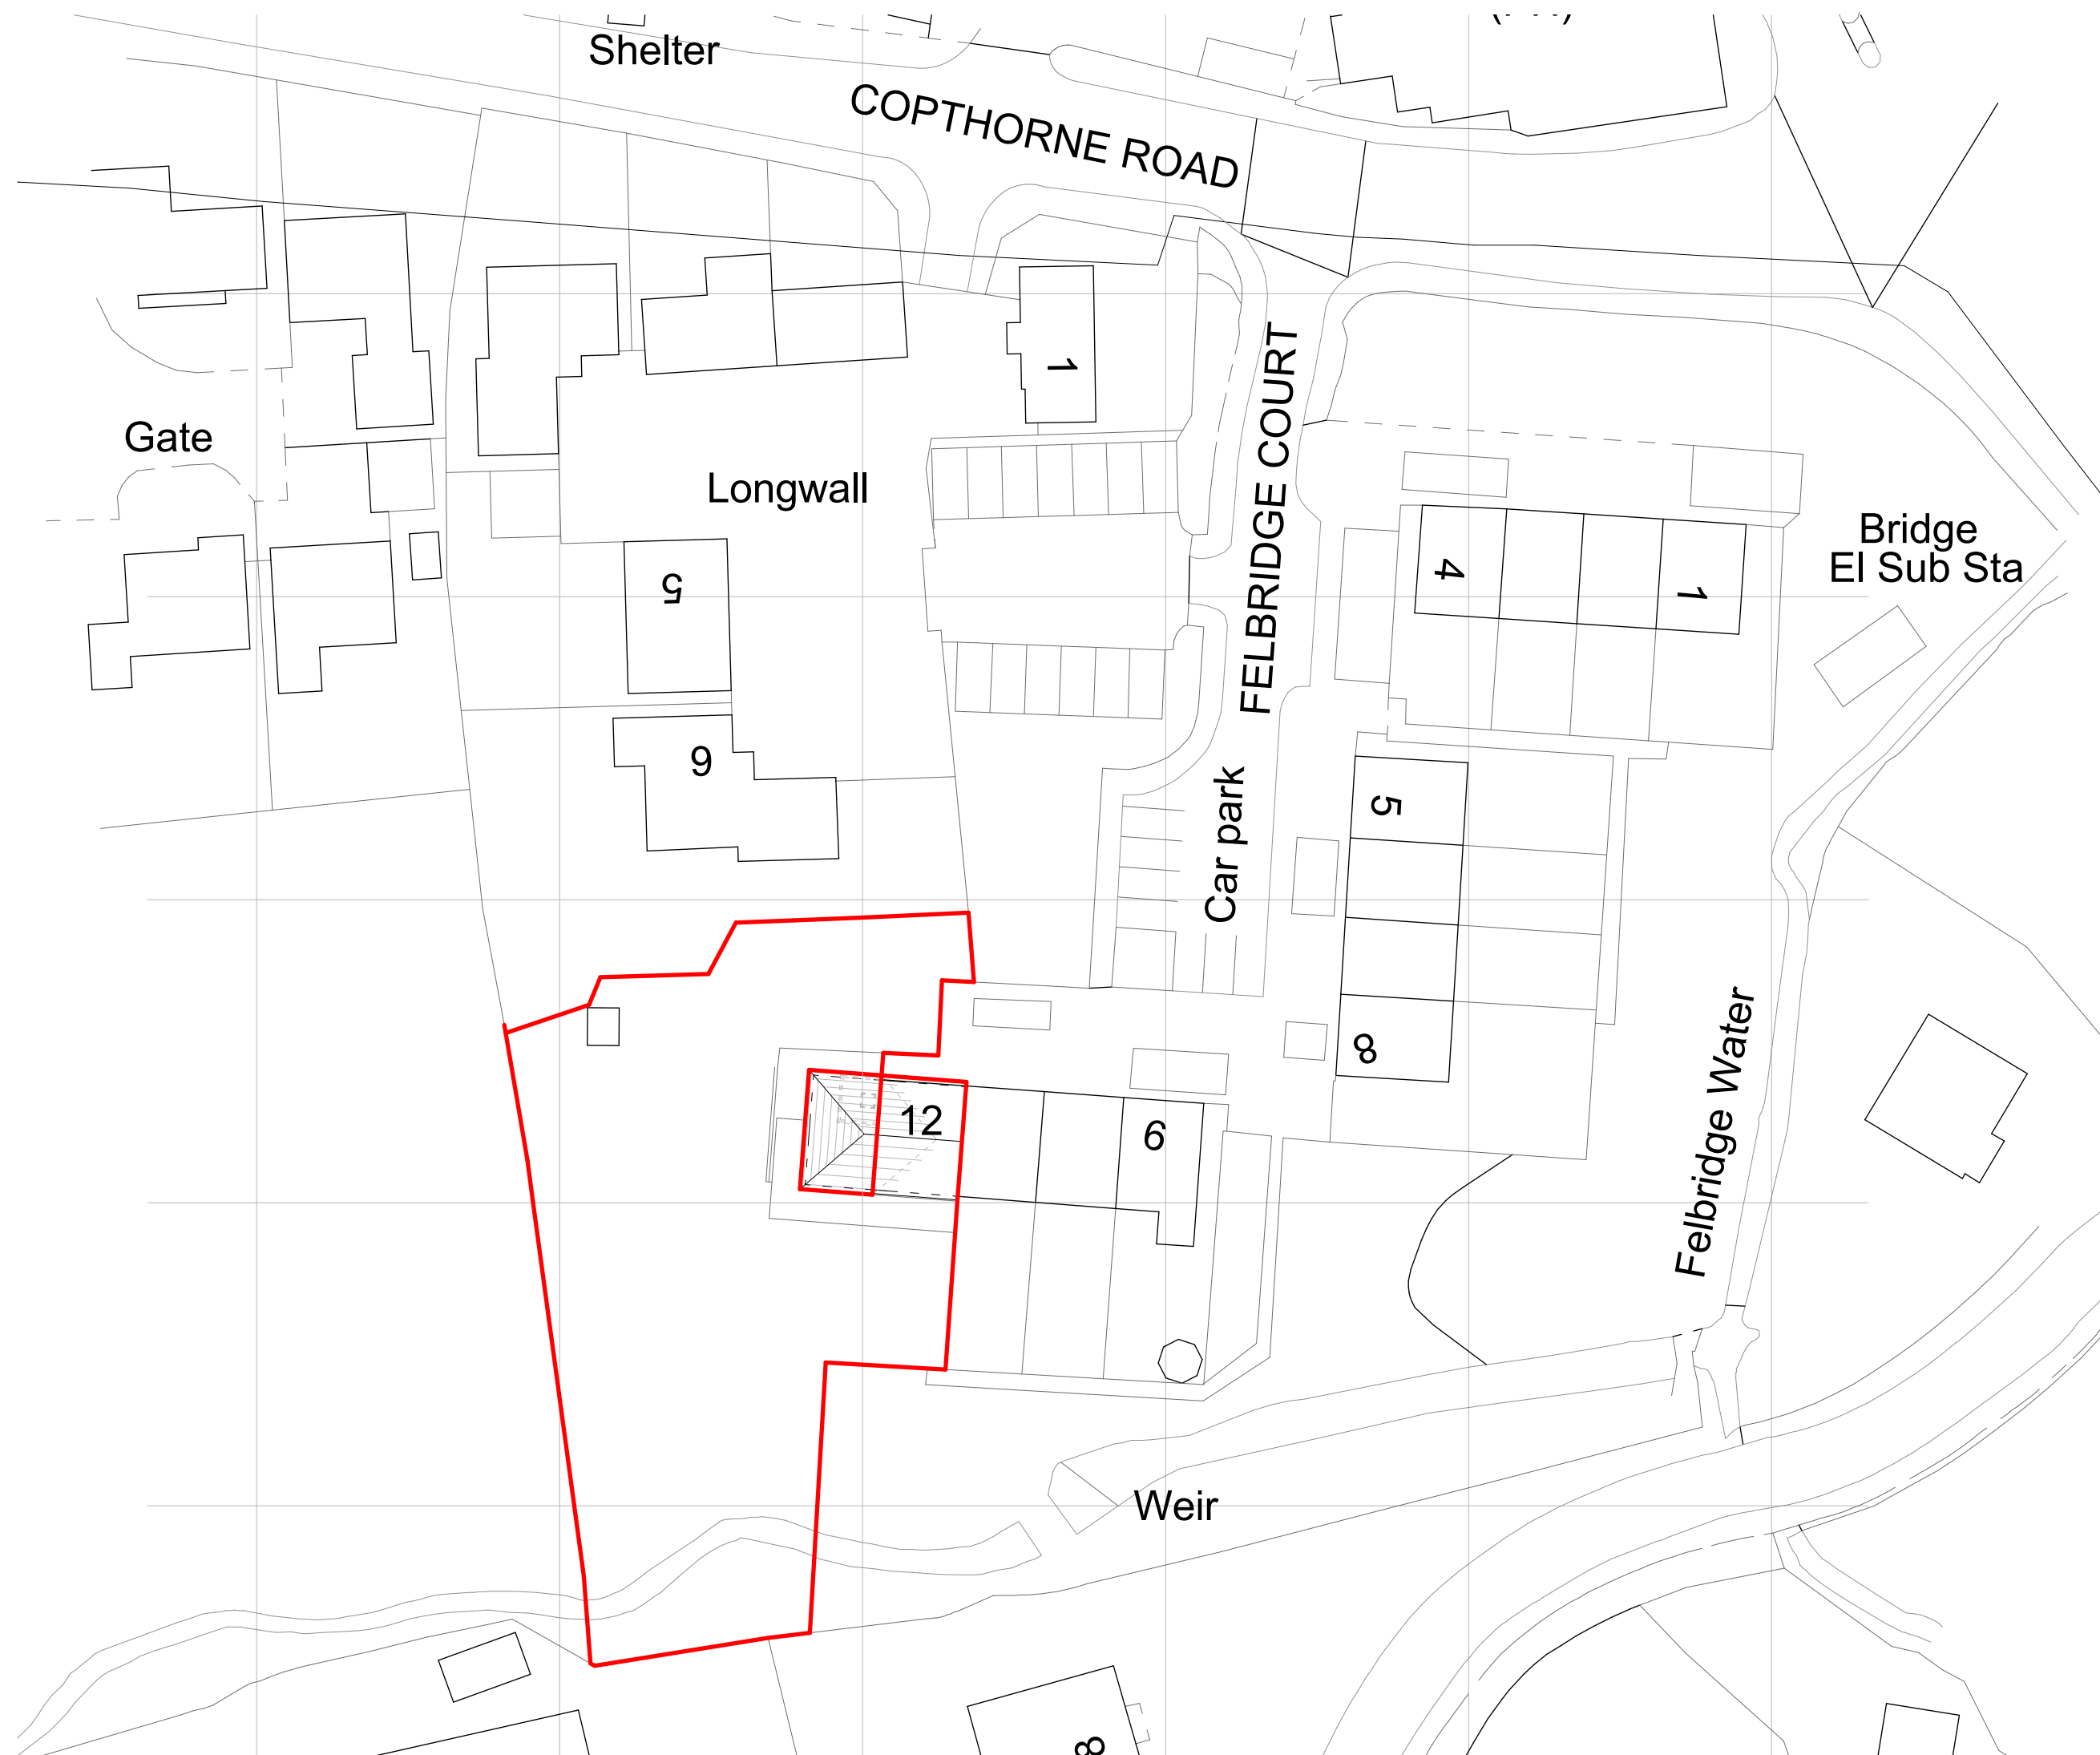

Scale: 1:500@A2	Drawn by:	NA
Status/Revision: WIP / P04	Checked by:	DN
Date: November 2025	Issued by:	DN

Proposed