

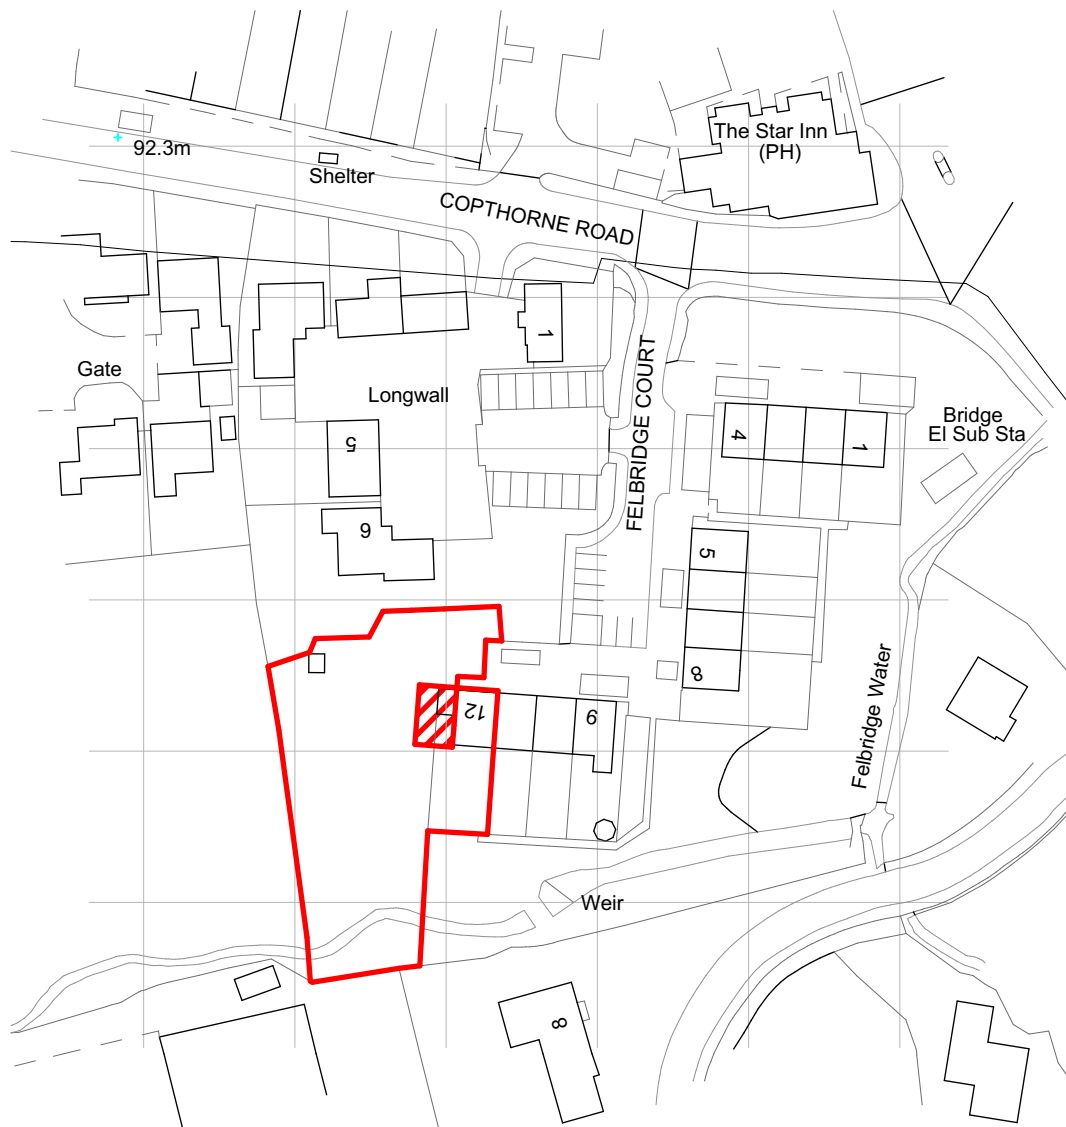


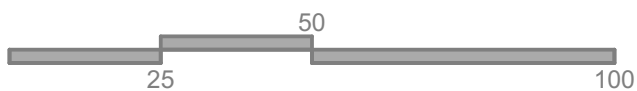

Ordnance Survey (c) Crown Copyright 2025. All rights reserved. Licence number 100022432

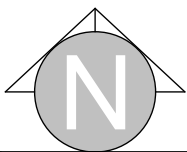

SCALE

inkDRAWN
ARCHITECTURE

Windermere House, 47 New Walk, Leicester, LE1 6TE

0116 2555114

www.inkdrawn.com

mail@inkdrawn.com

Project:
Proposed double storey extension at 12 Felbridge Court, Copthorne Road, Felbridge
Drawing Title:
Site Location Plan

Drawing Reference:
1126-INK-FBC-ZZ-DR-A-01001

Scale: 1:1250@A4 Drawn by: DN

Status/Revision: WIP / P04 Checked by: -

Date: November 2025 Issued by: DN

All dimensions to be checked on site. Do not scale off drawing. This drawing is the copyright of Ink Drawn Architecture Ltd, and not to be reproduced without their permission.